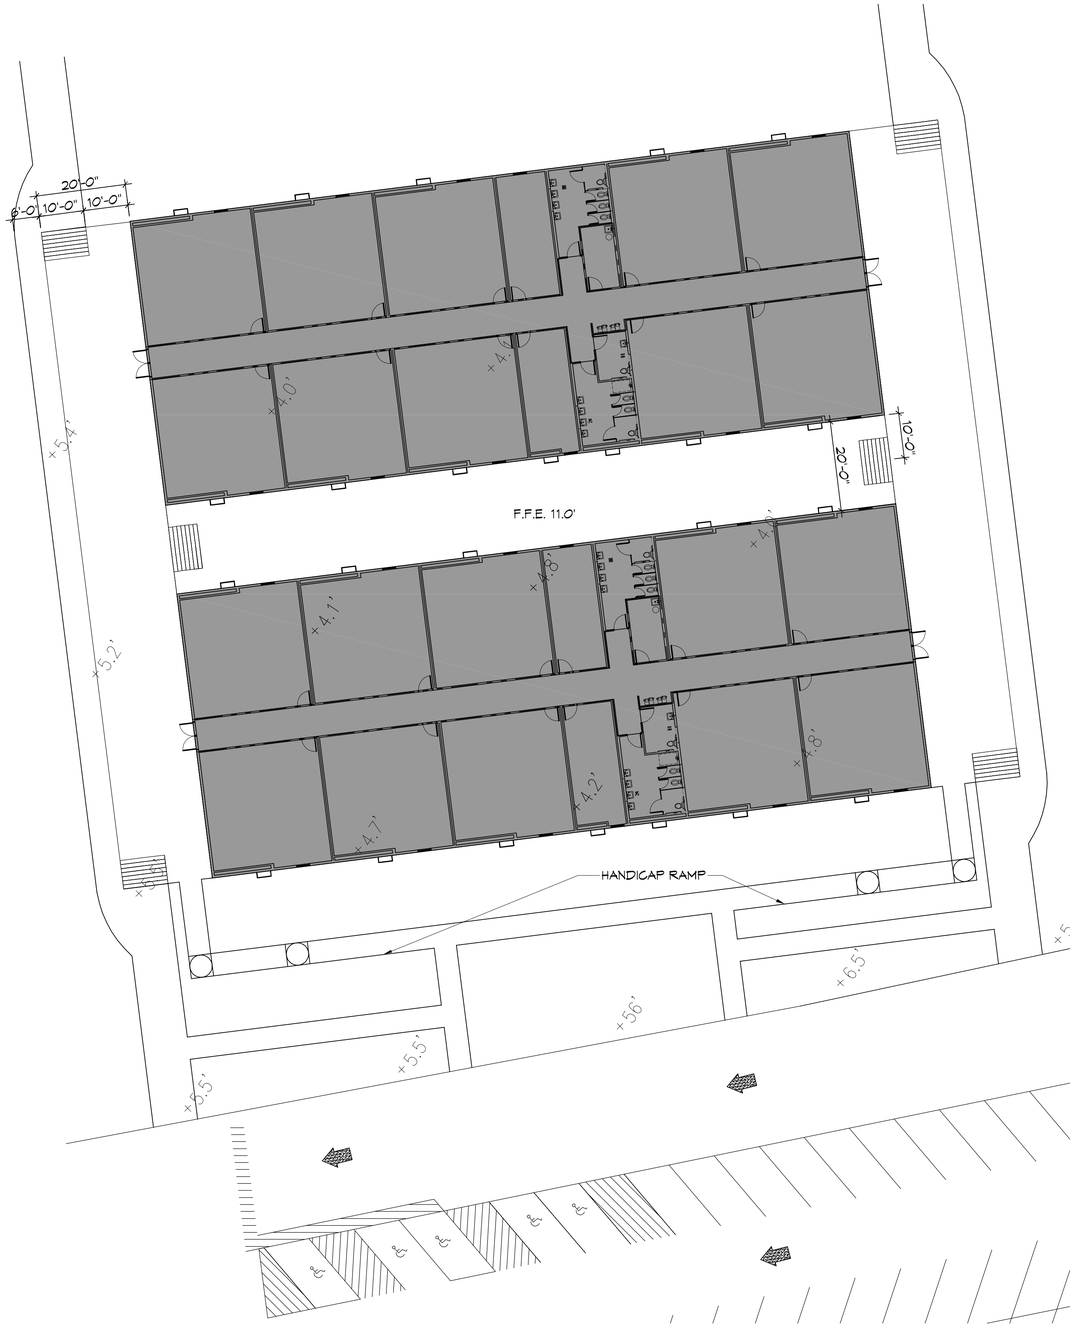

RAMP ON SIDE

SCALE: 1/16"=1'-0"

RAMP IN FRONT

SCALE: 1/16"=1'-0"

DAMMON
ENGINEERING, INC.
LOUISIANA & MISSISSIPPI

Chief Engineer: Brian Mistich, PE
554 Old Spanish Trail
Slidell, LA 70458

www.dammonengineering.com
info@dammonengineering.com
PH: 985.649.5832 F: 985.641.5950

#	DESCRIPTION	DATE

REVISIONS

LAKESIDE CHRISTIAN ACADEMY

3401 PONTCHARTRAIN DR.
SLIDELL, LA. 70458

JOB No:	2440	DATE:	05-24-21
DRAWN BY:	RLD	CHECKED BY:	JAS

The these drawings and specifications, original and other expressions represented herein are property of Dammon Engineering, Inc. and shall not be reproduced or copied in whole or in part without the written permission of Dammon Engineering. These drawings and specifications were prepared for use on this project only and shall not be used on other projects without the written permission of Dammon Engineering. These drawings and specifications are not to be scaled. Contractor shall verify all dimensions and report any discrepancies to the Engineer.

SHEET TITLE:
ADA ACCESSIBLE RAMP PLAN, SECTIONS, AND DETAILS

DRAWING NUMBER:

A102

SHEET No: 6 of 10

FILE NAME: J:\C - Schools Projects\2440 - Lakeside Christian Academy\Contract Drawings\A102 - Handicap Ramp Plan & Details.dwg PLOT DATE & TIME: Thursday, May 27, 2021 1:07:41 PM