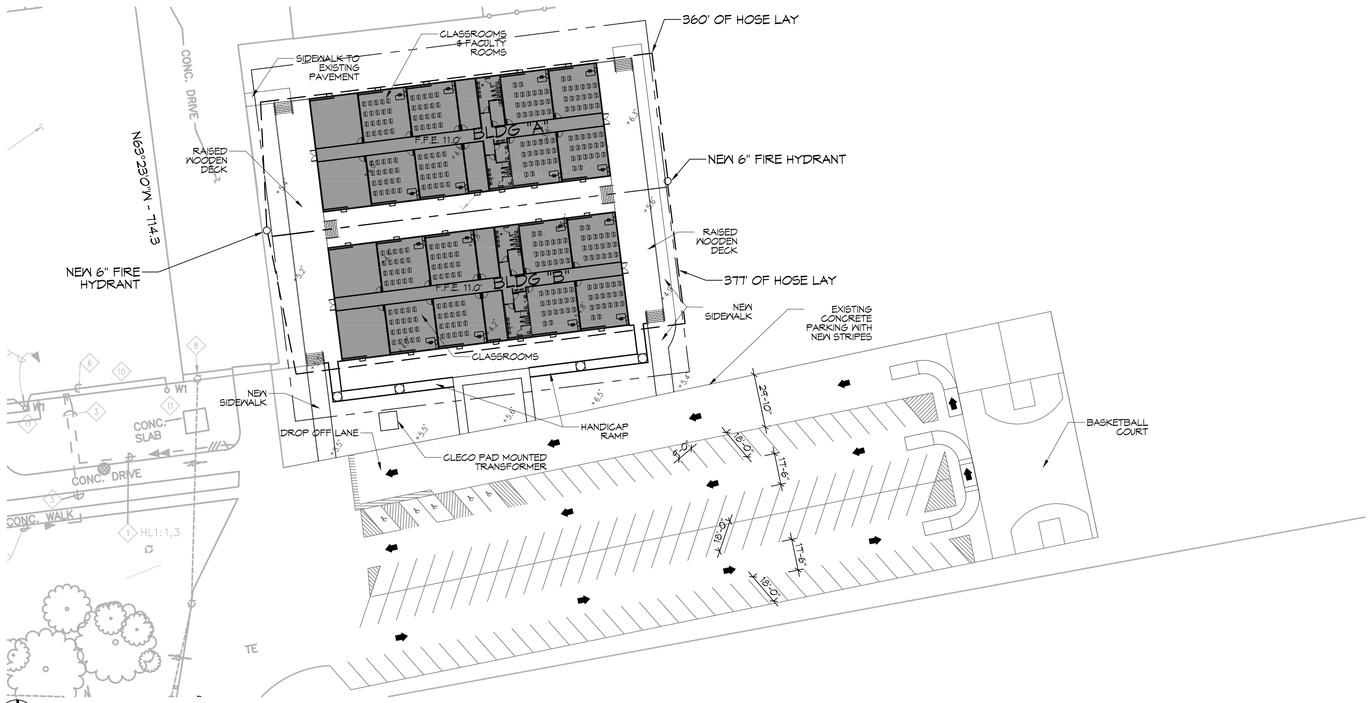

7 PARTIAL PLAN

SCALE: 1" = 40'

PARTIAL SITE PLAN

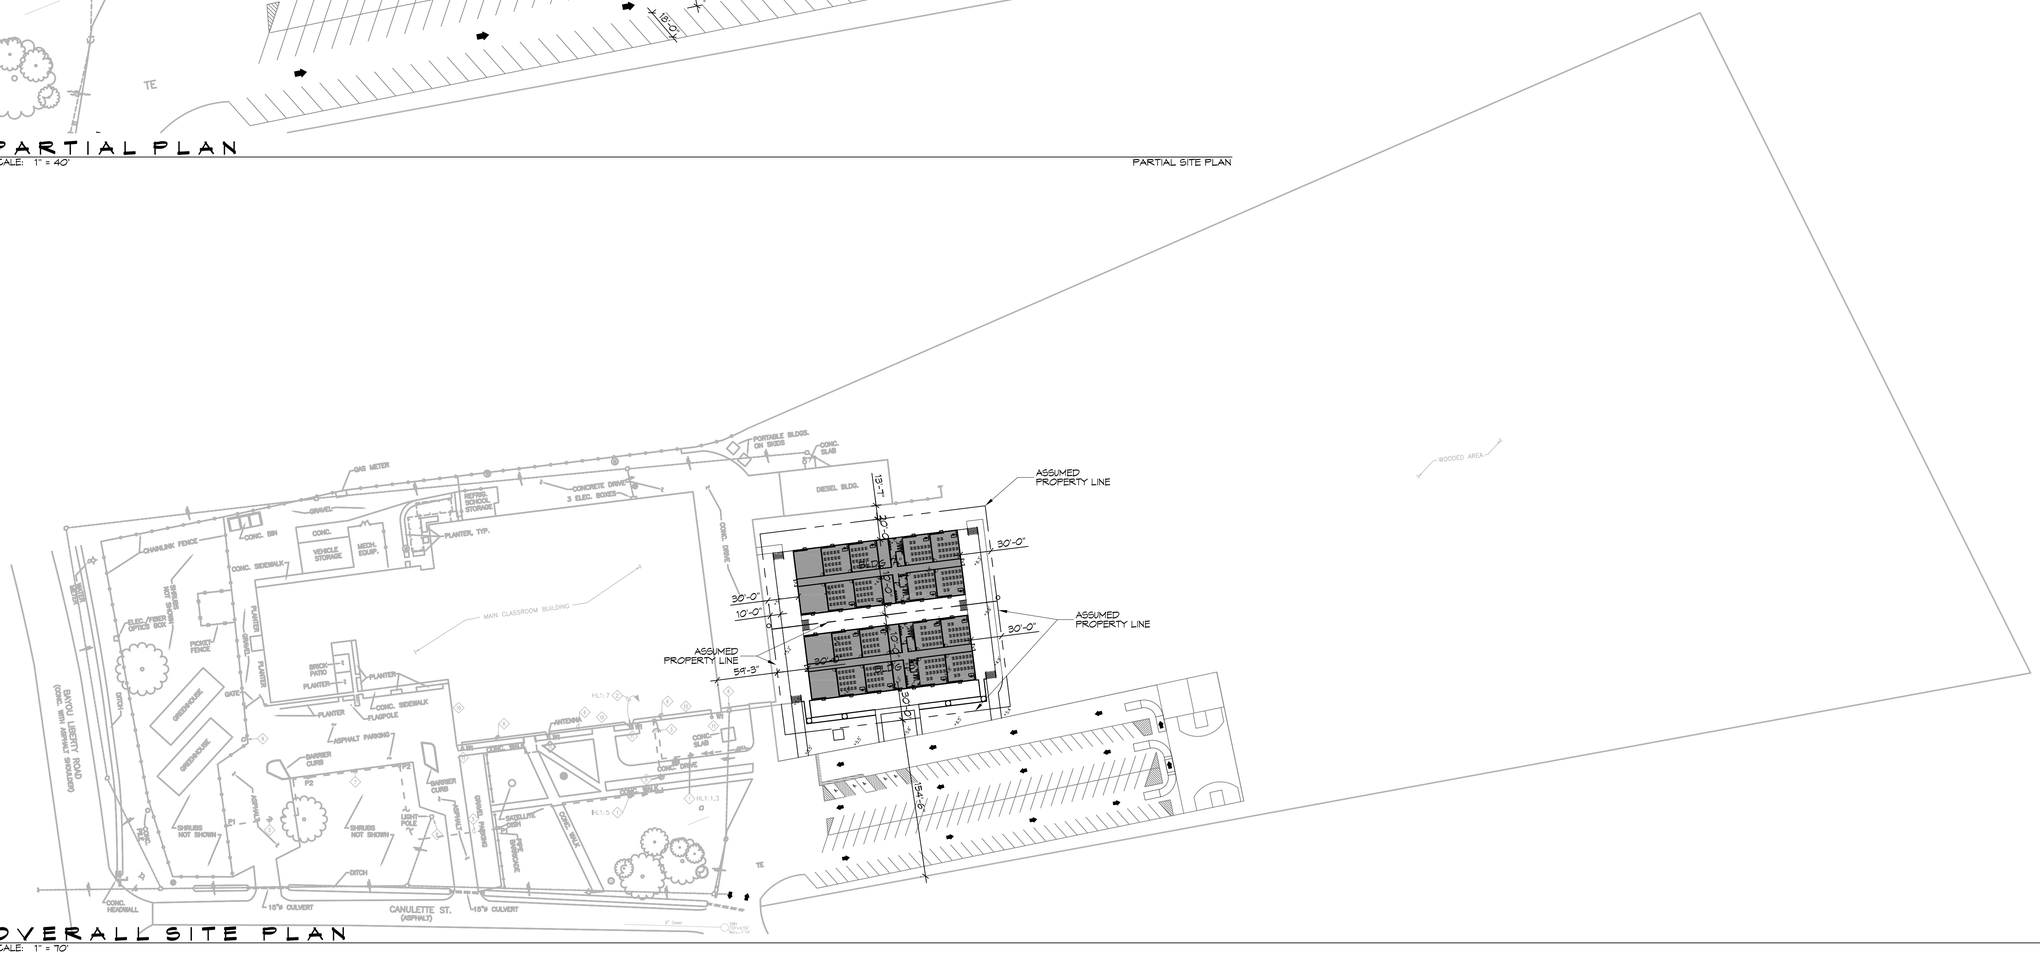

8 OVERALL SITE PLAN

SCALE: 1" = 70'

SITE

PLANNING

ZONED COMMERCIAL

FLOOD ZONE

ZONE "AE"

BUILDING ELEVATION

BASE FLOOD ELEVATION = 9.0' + 2'
FINISHED FLOOR ELEVATION = -11.0'

PARKING

123 PARKING SPOTS PROVIDED INCLUDING 5 HANDICAP SPOTS

EACH BLDG HAS;
10 CLASSROOMS
2 STUDY HALLS
2 RESTROOMS

DAMMON ENGINEERING, INC.
LOUISIANA & MISSISSIPPI
www.dammonengineering.com
info@dammonengineering.com
PH: 985.649.3832 F: 985.641.5950
Chief Engineer: Brian Mistich, PE
554 Old Spanish Trail
Slidell, LA 70458

REVISIONS

#	DESCRIPTION	DATE
1	Added Assumed Property Lines	7/14/2021

LAKESIDE CHRISTIAN ACADEMY
1000 CANULETTE RD.
SLIDELL, LA 70458

JOB No:	2440	DATE:	06-10-2021
DRAWN BY:	CAD	CHECKED BY:	CAD

THE ORIGINAL OWNERSHIP AND REPRODUCTION RIGHTS OF DRAWINGS AND OTHER DOCUMENTS PREPARED BY DAMMON ENGINEERING, INC. SHALL REMAIN THE PROPERTY OF DAMMON ENGINEERING, INC. THESE DOCUMENTS MAY NOT BE DISTRIBUTED OR DISCLOSED TO OTHERS, OR USED IN CONNECTION WITH ANY WORK OR PROJECT OTHER THAN THE SPECIFIC PROJECT FOR WHICH THEY HAVE BEEN PREPARED, WITHOUT THE WRITTEN CONSENT OF DAMMON ENGINEERING, INC.

SHEET TITLE:
SITE PLAN

DRAWING NUMBER:
C101

SHEET No: 3 of 11