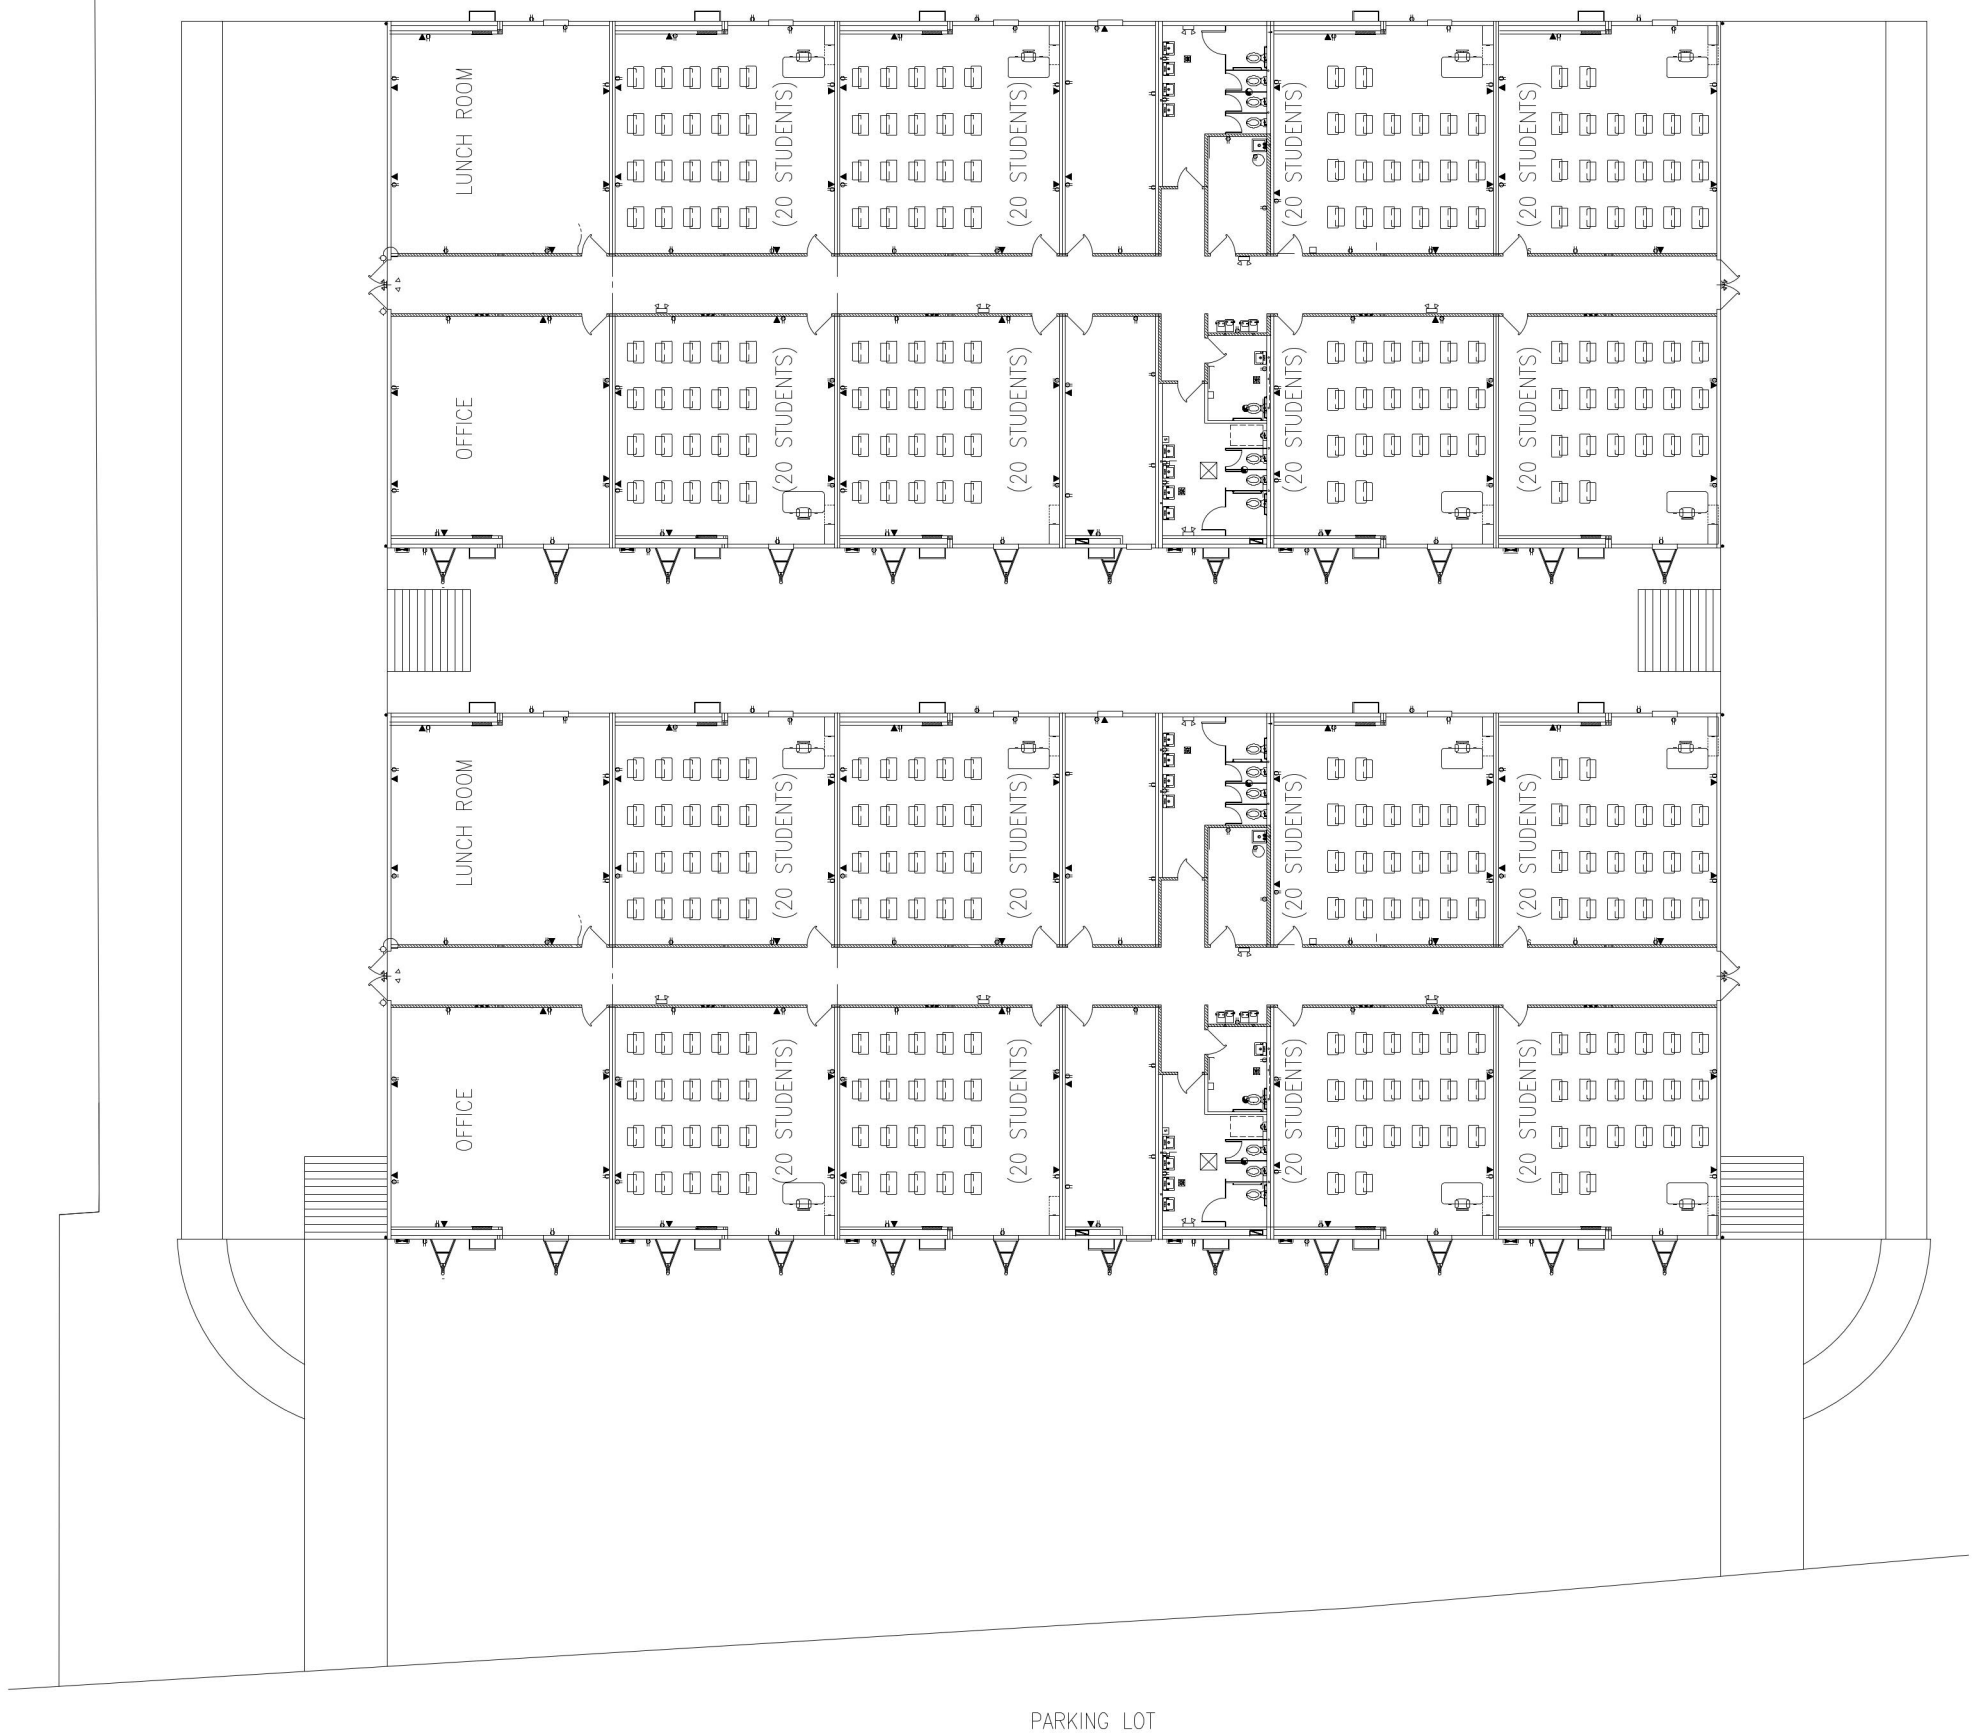

ISSUED FOR CLIENT REVIEW AND COMMENT

NOTES:

NO.	DATE	BY	DESCRIPTION

REVISIONS

THIS DESIGN IS FOR PERMITTING SUBMITTAL ONLY AS REQUESTED BY THE CLIENT. CONTRACTOR IS TO PROVIDE SPECIFICATIONS ON FRAMING PLANS, ELECTRICAL, HVAC & FIRE SUPPRESSANT. THIS IS STRICTLY A GENERAL ARRANGEMENT DESIGN AS PER CLIENT'S REQUEST.

LAKESIDE CHRISTIAN ACADAMY - JOHN RAYMOND

3401 Pontchartrain Slidell, LA 70458

CLASSROOM LOCATION PLAN

JOB NO.	DWG NO.	REV.
LCA	SK-LCA-02	A