


## 2 OUTSIDE AIR & HEATERS

SCALE: 1/8" = 1'-0"

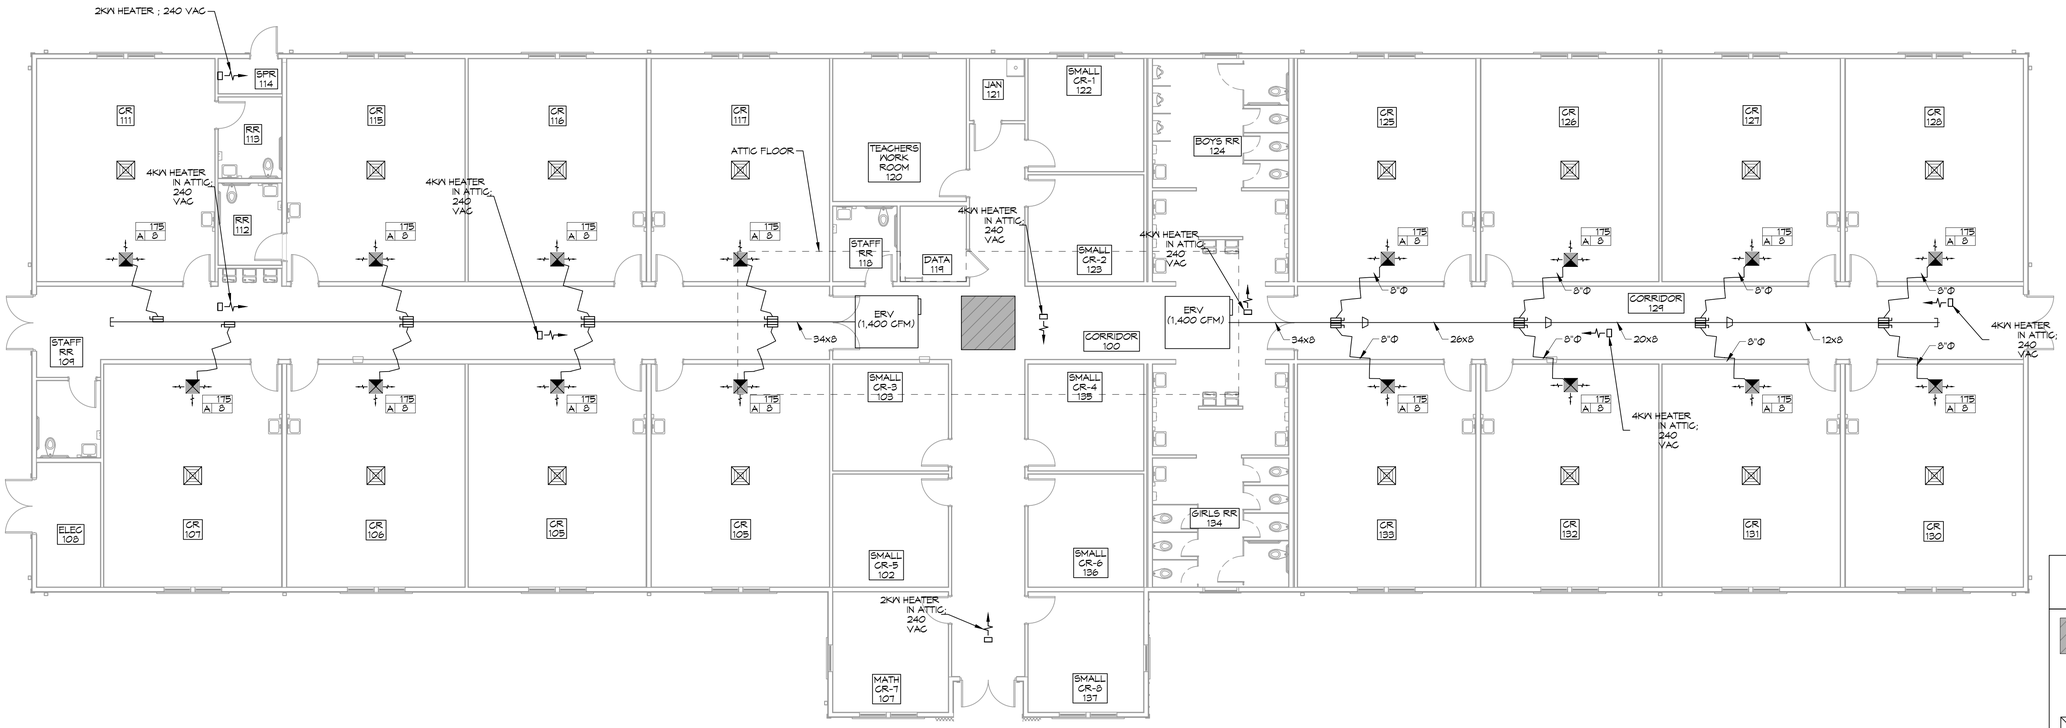


## 1 MECHANICAL PLAN

SCALE: 1/8" = 1'-0"

## LEGEND

- SKY LIGHT
- EXHAUST FAN
- SUPPLY AIR GRILLE
- RETURN AIR GRILLE
- HEATER

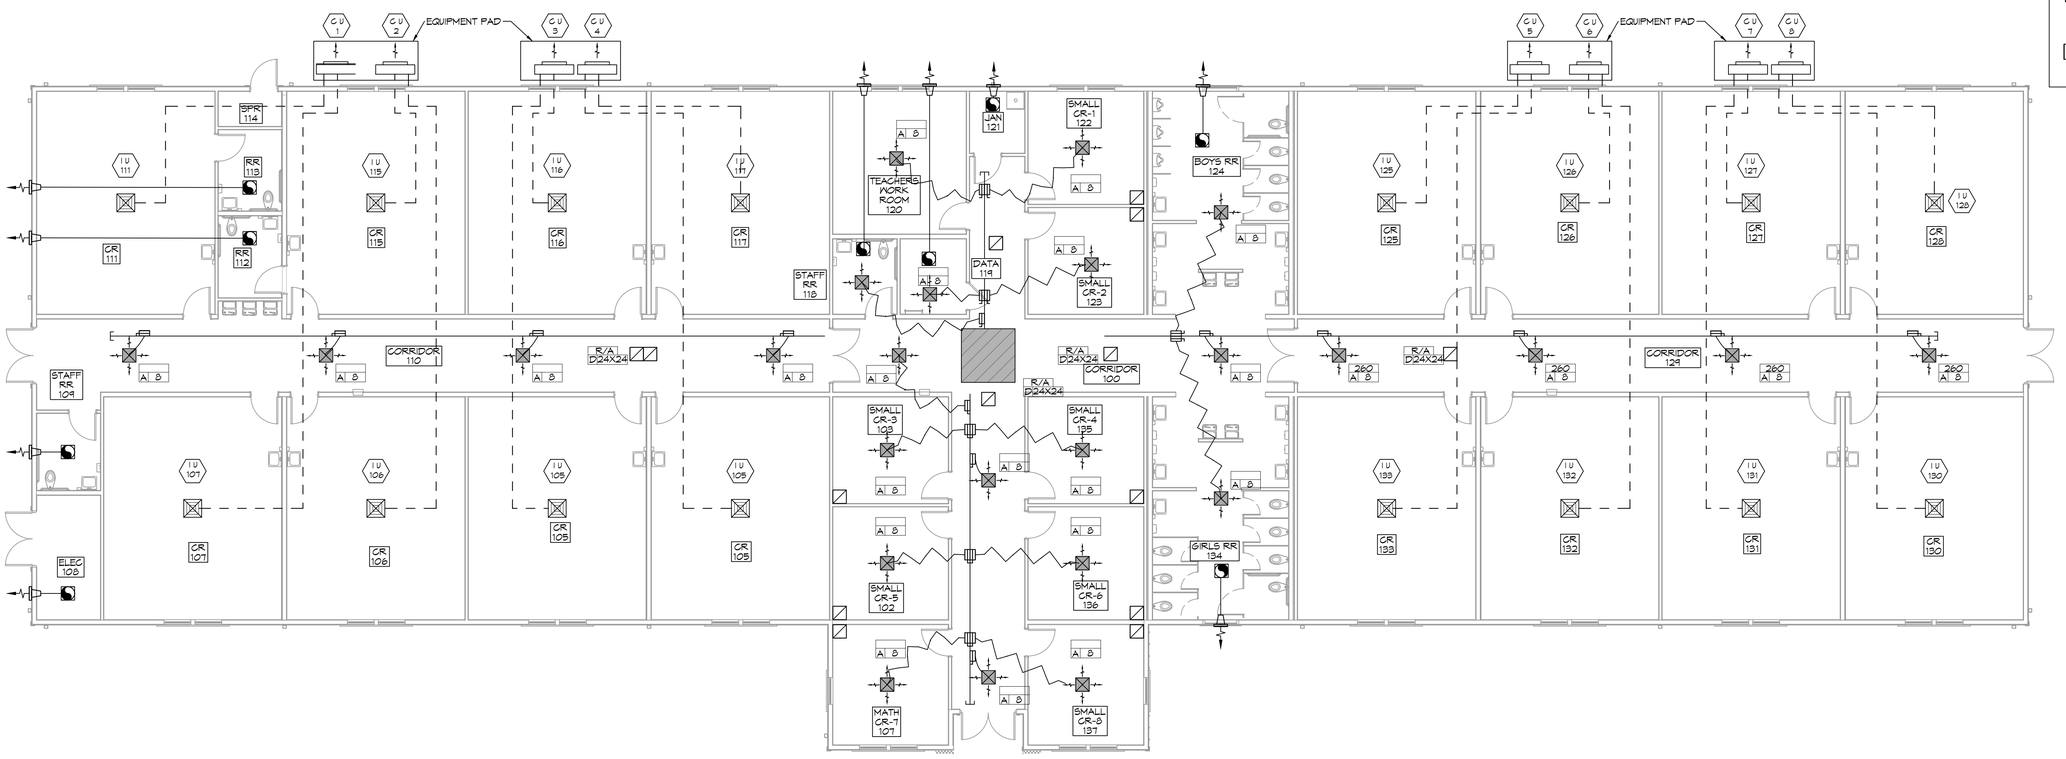
DAMMON ENGINEERING, INC.
LOUISIANA & MISSISSIPPI
www.dammonengineering.com
info@dammonengineering.com
PH: 985.649.9832
Chief Engineer: Brian Mistich, PE
5547 Crossroads Trail
Slidell, LA 70458


REVISIONS

| # | DESCRIPTION | DATE |
|---|---|---|
| | | |

SEAL:

NEW CLASSROOM BUILDING

# LA KEY ACADEMY

PRIVETTE BLVD
COVINGTON, LA

| | |
|---|---|
| JOB No: | 2466 |
| DATE: | 11-10-2022 |
| DRAWN BY: | JMS |
| CHECKED BY: | TNT |


All drawings, specifications, designs, plans, and reports delivered into the hands of the client are the property of Dammon Engineering, and upon demand shall be turned over to Dammon Engineering. Dammon Engineering retains the right to re-use any portion of the project, the work, or have been prepared or developed without fee to be paid to Dammon Engineering. Dammon Engineering retains the right to re-use any portion of the project, the work, or have been prepared or developed without fee to be paid to Dammon Engineering.


SHEET TITLE:
MECHANICAL PLAN AND OUTSIDE AIR & HEATERS

DRAWING NUMBER:

M101

SHEET No: