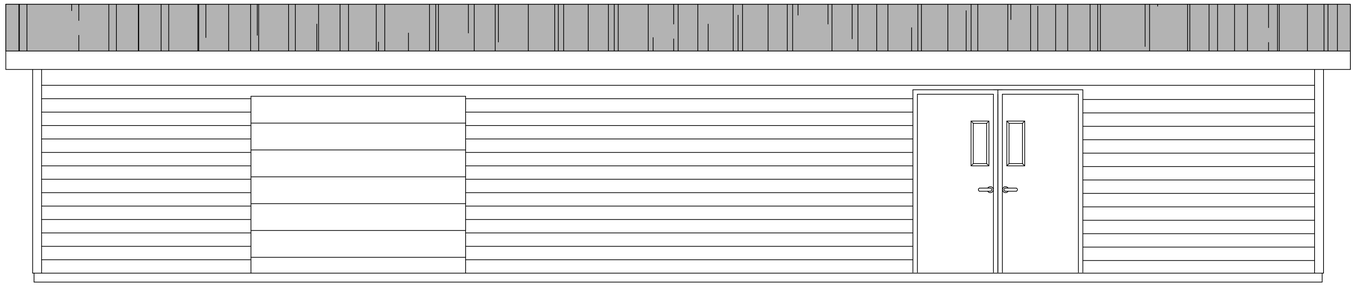

12 FRONT ELEVATION PLAN
SCALE: 3/8" = 1'-0"

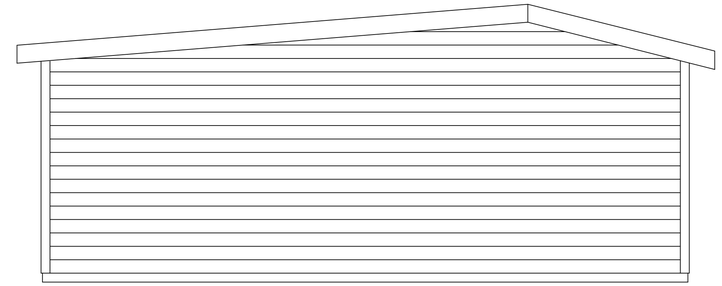

13 LEFT ELEVATION PLAN
SCALE: 3/8" = 1'-0"

26 GAUGE
METAL ROOF

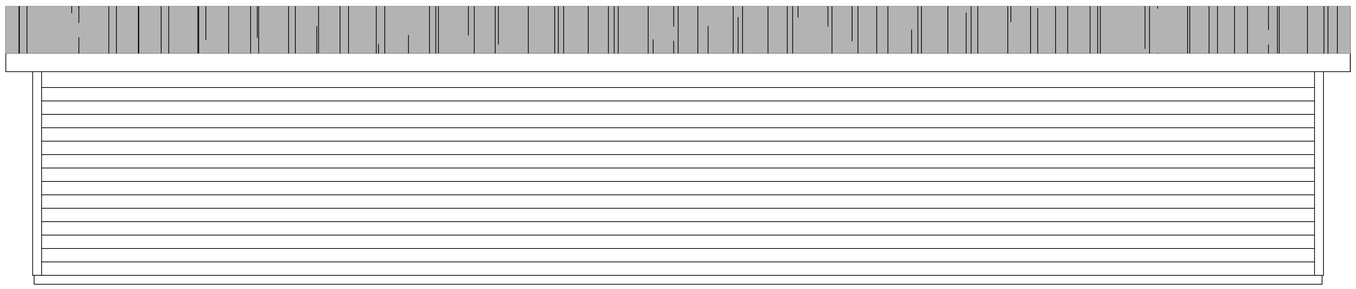

14 REAR ELEVATION PLAN
SCALE: 3/8" = 1'-0"

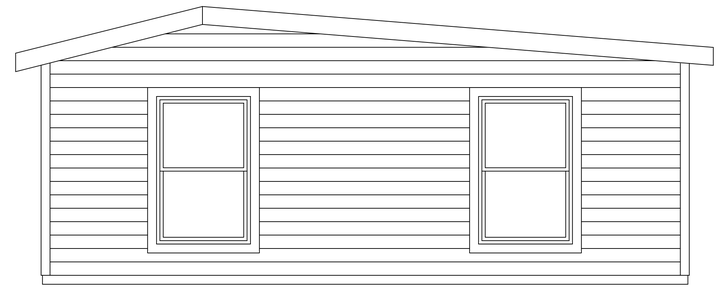

15 RIGHT ELEVATION PLAN
SCALE: 3/8" = 1'-0"

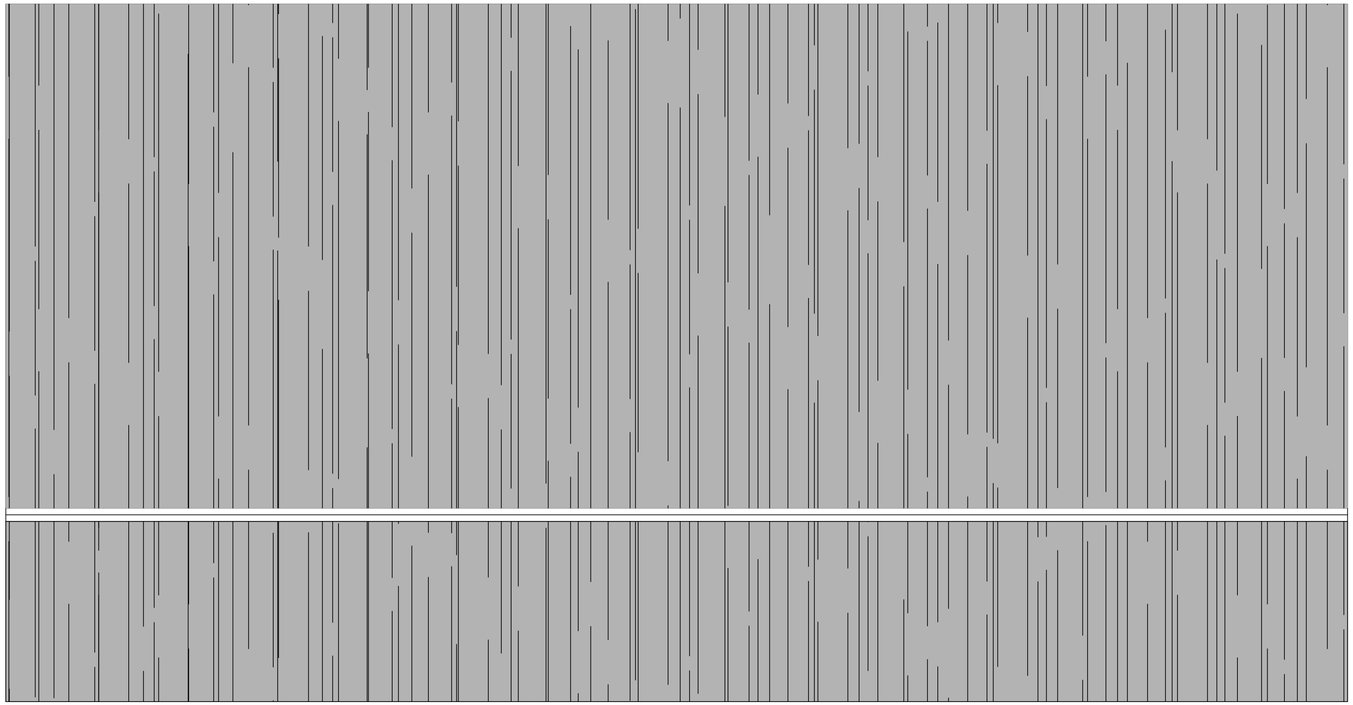

14 ROOF PLAN
SCALE: 3/8" = 1'-0"

DAMMON ENGINEERING, INC.
LOUISIANA & MISSISSIPPI
www.dammonengineering.com
info@dammonengineering.com
PH: 985.649.5832
Chief Engineer: Brian Mistich, PE
5547 Highway 77 Suite 1
Slidell, LA 70458

#	DESCRIPTION	DATE

REVISIONS

SEAL:

SCHOOL BUILDING

POPE JOHN PAUL II
CATHOLIC HIGH
SCHOOL

1901 JAGUAR DRIVE
SLIDELL LA 70461

JOB No:
DATE: 06-17-2024
DRAWN BY: SCM
CHECKED BY: CKD

All copyrights, property of ownership, patents, trademarks, trade secrets, and other intellectual property rights in the plans, specifications, and other documents, including but not limited to, drawings, designs, and specifications, prepared by Dammon Engineering, Inc. (the "Plans") for which is hereby granted and developed without and other consent of Dammon Engineering, Inc. Dammon Engineering, Inc. retains all rights in the Plans and in the project for which the Plans were prepared and developed without and other consent of Dammon Engineering, Inc. Dammon Engineering, Inc. retains all rights in the Plans and in the project for which the Plans were prepared and developed without and other consent of Dammon Engineering, Inc.

SHEET TITLE:
EXTERIOR ELEVATIONS

DRAWING NUMBER:

A102

SHEET No: 9 of 13

FILE NAME: J:_Schools Private\Pope John Paul Slidell Classroom\Current Drawings\A102 - Elevation Plan.dwg PLOT DATE & TIME: Monday, June 17, 2024 2:03:26 PM