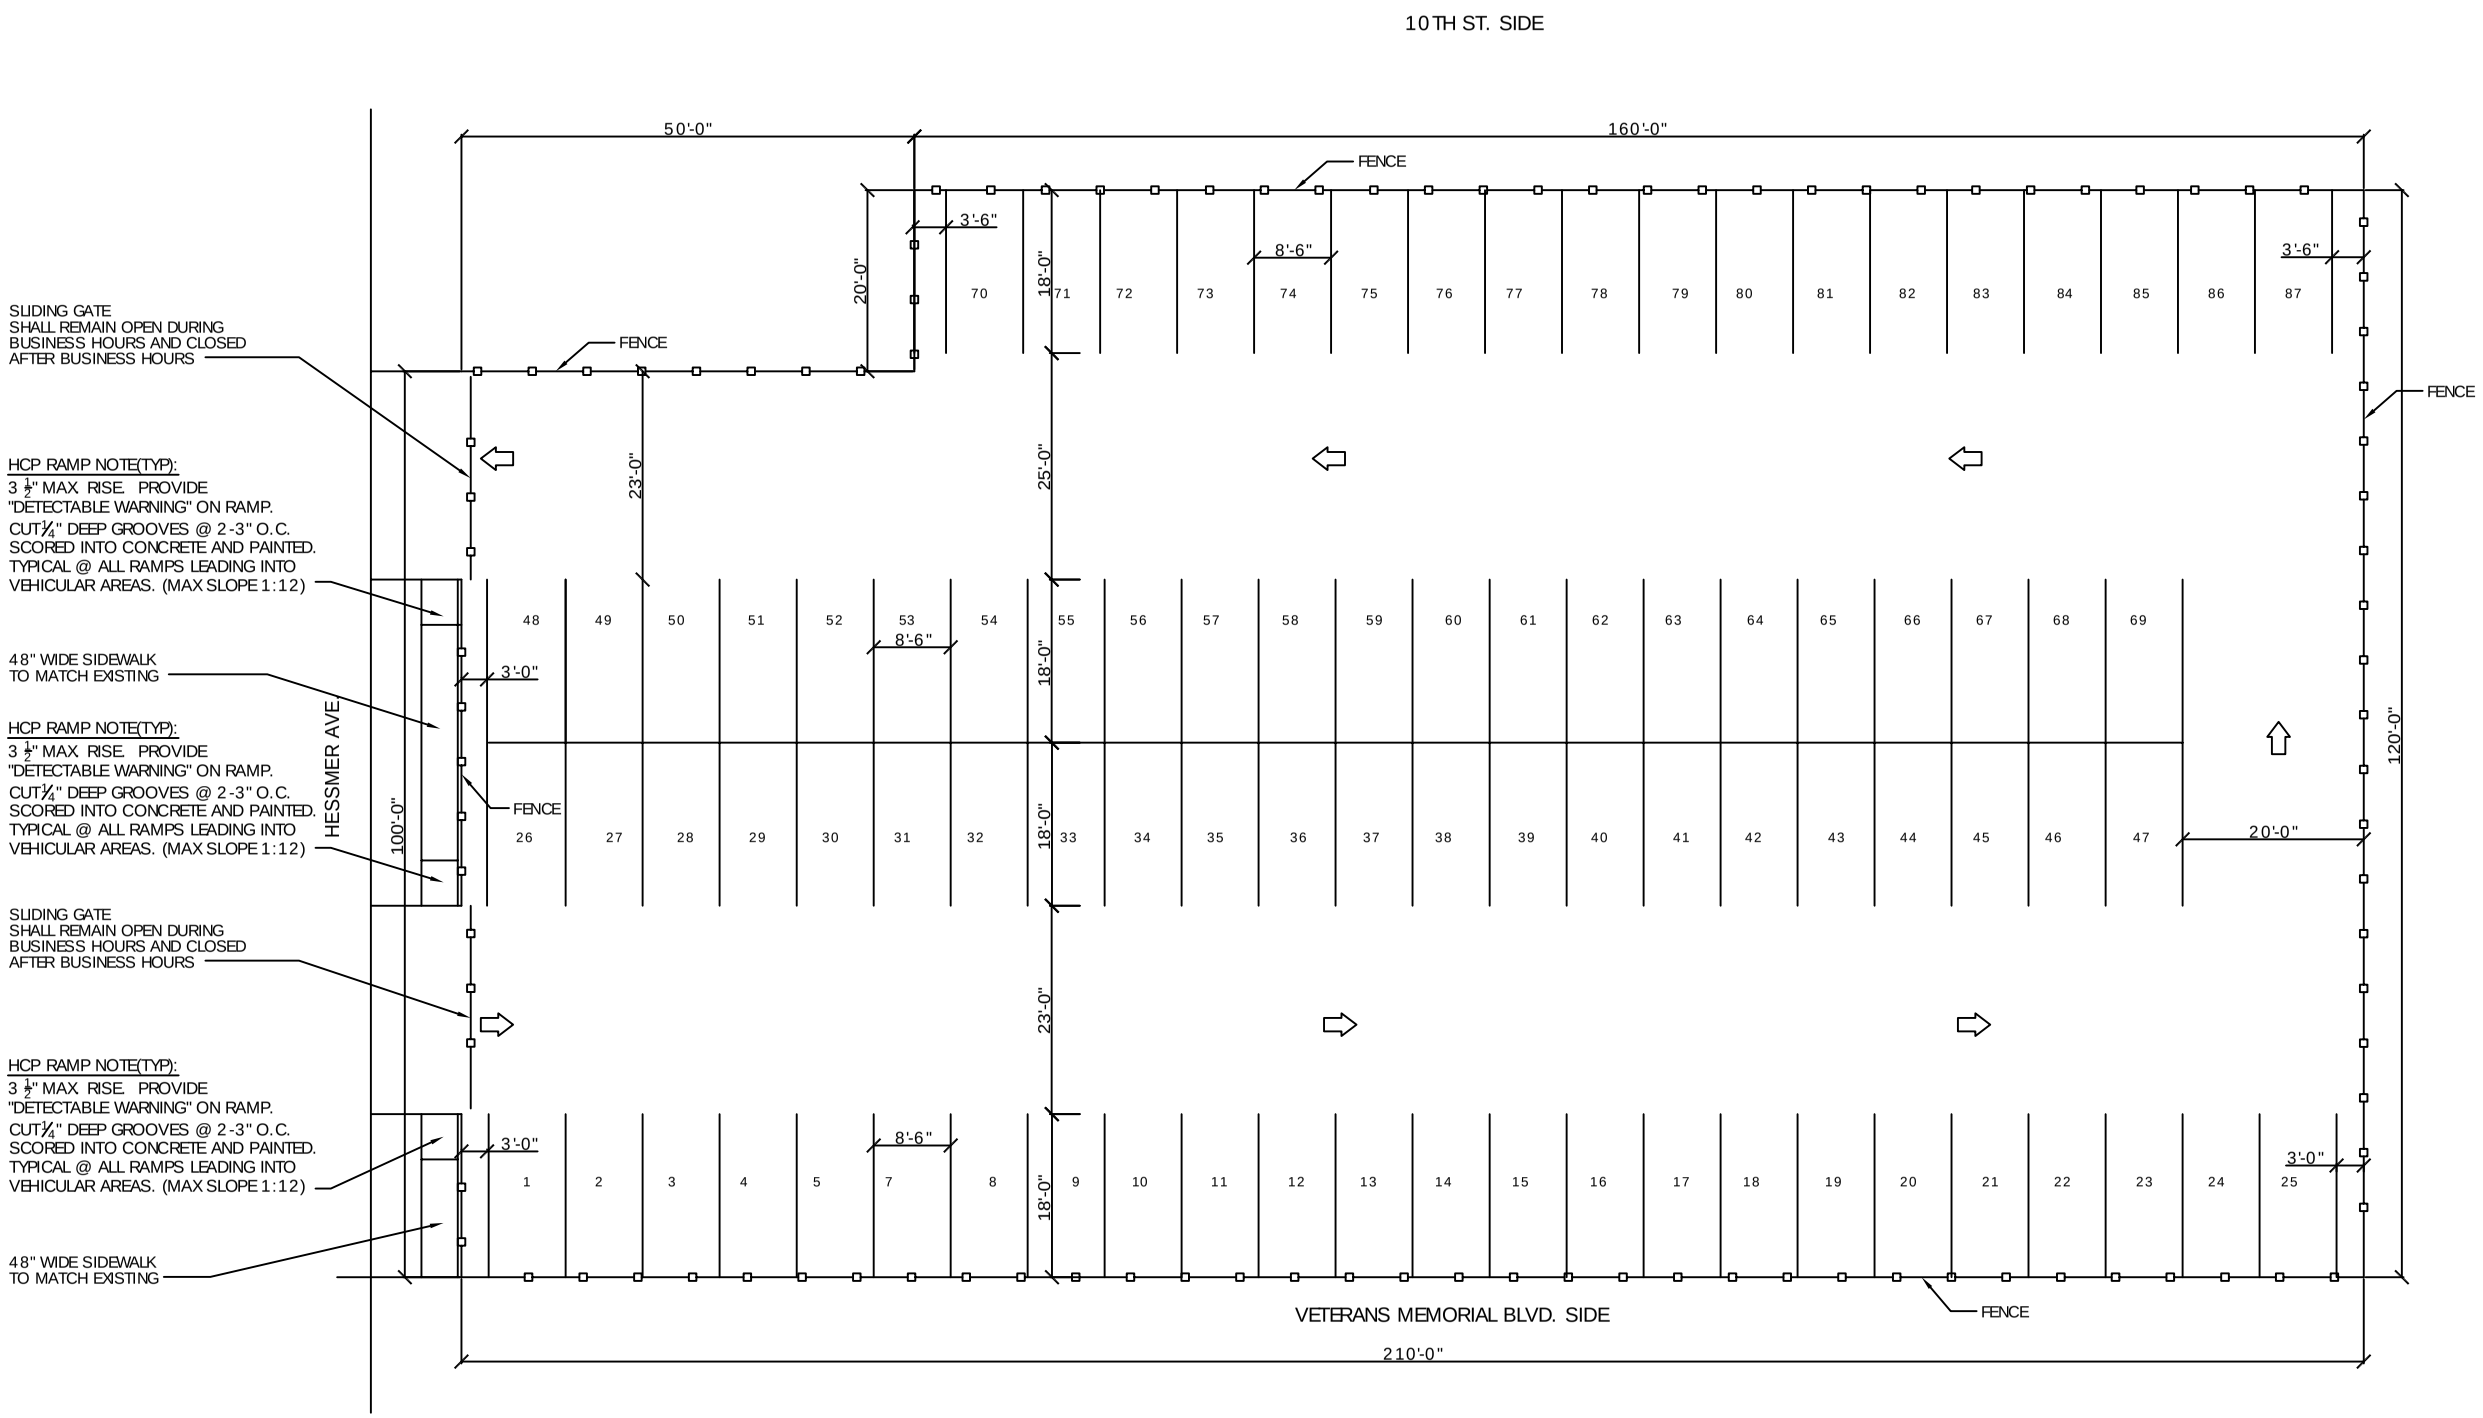

EXISTING PARKING LOT

SCALE: 1"= 10'

NOTES:

THIS PARKING LOT SHALL BE REPAVED AND RESTRIPED.

DAMMON
ENGINEERING, INC.

CHIEF ENGINEER
EMMETT
DAMMON, P.E.

CHIEF ARCHITECT
ROBERT
WILTSE

1095 FLORIDA AVENUE
SLIDELL, LA. 70458
OFFICE 985-649-5832
FAX 985-641-5950

WEBSITE:
WWW.DAMMONENGINEERING.COM

EMAIL:
DAMMONENG@BELLSOUTH.NET

ARCHITECTURE

ENGINEERING

STUDIES

PLANNING

INVESTIGATION

EXPERT WITNESS

PAUL MITCHELL
SCHOOL
3321 HESSMER AV
METAIRIE AVE
70002

EXISTING PARKING
LOT 204-B-1

REV:02-26-10

SCALE: AS NOTED

JOB#:

DATE:02-10-10

SHEET

P

OF