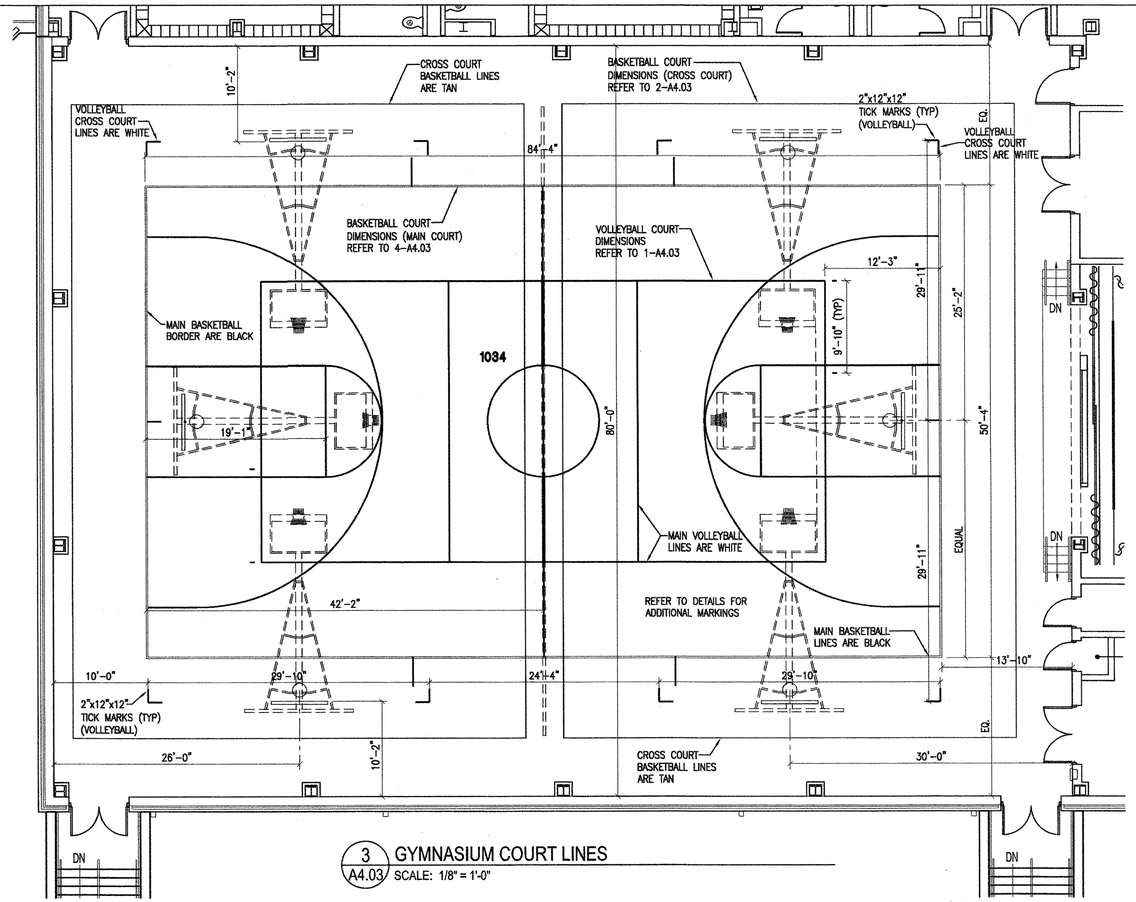

3 A4.03 GYMNASIUM COURT LINES
SCALE: 1/8" = 1'-0"

CONTRACTOR TO CONFIRM WITH OWNER THE DESIRED OPTION FOR VOLLEYBALL COURT MARKINGS.

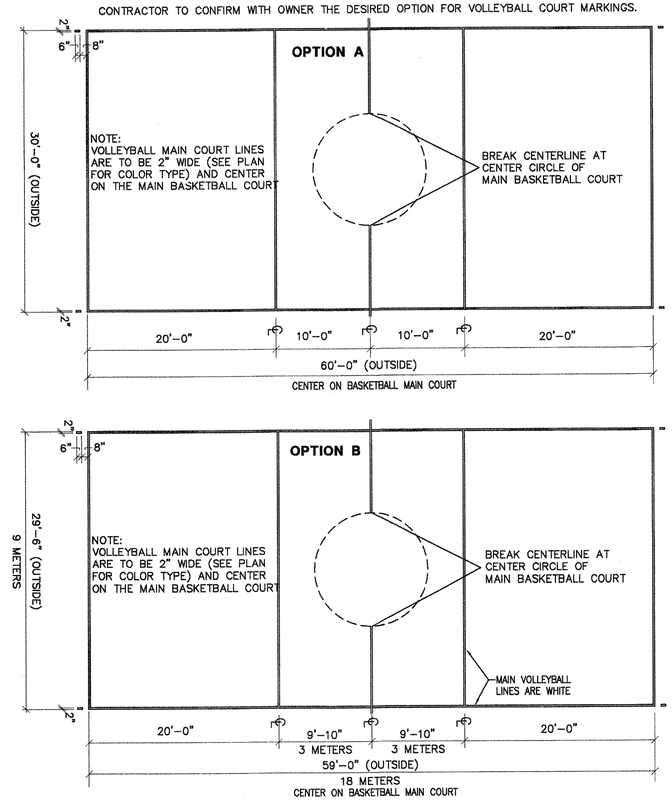

1 A4.03 VOLLEYBALL COURT DIMENSIONS
SCALE: 1/8" = 1'-0"

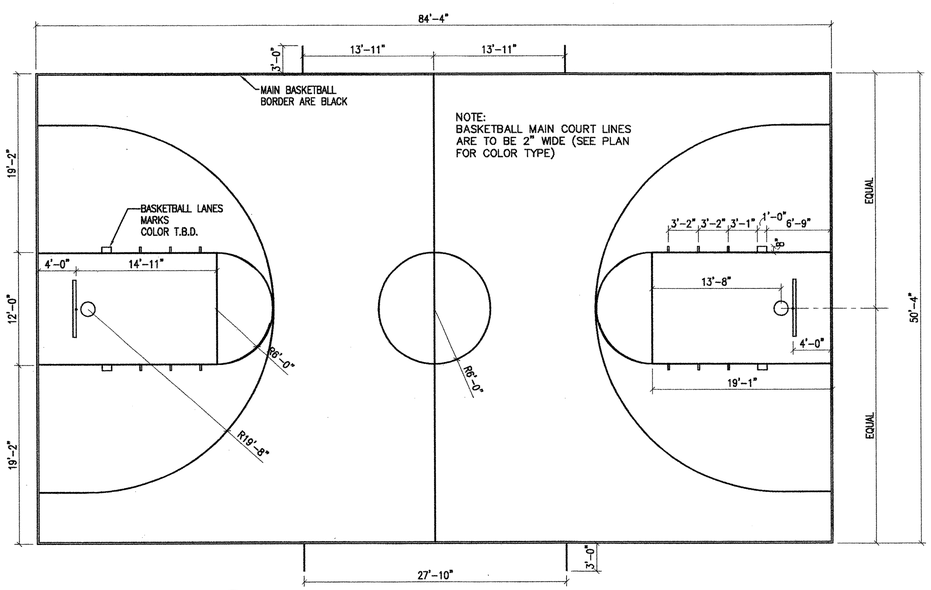

4 A4.03 BASKETBALL COURT DIMENSIONS (MAIN COURT)
SCALE: 1/8" = 1'-0"

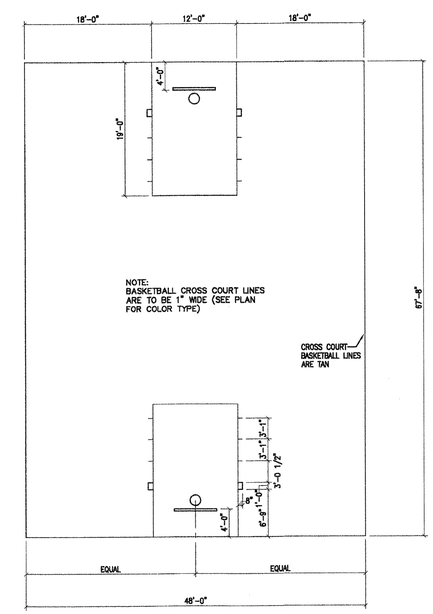

2 A4.03 BASKETBALL COURT DIMENSIONS (CROSS COURT)
SCALE: 3/32" = 1'-0"

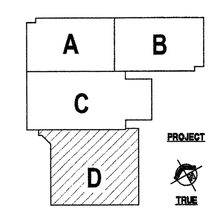

KEY PLAN

VERIFICATION NOTE

CONTRACTOR SHALL VERIFY ALL DIMENSIONS AND CLEARANCES AND ALL EXISTING FIELD CONDITIONS BEFORE STARTING CONSTRUCTION. COMMENCEMENT OF WORK CONSTITUTES ACCEPTANCE OF CONDITIONS.

SHOULD DIFFERENT CONDITIONS BE ENCOUNTERED, CONTACT THE ARCHITECT BEFORE PROCEEDING WITH WORK.

VergesRome Architects
FANNING HOWEY A Joint Venture
320 N. Carrollton Avenue, Suite 100
New Orleans, Louisiana 70119
t. 504.488.7739 f. 504.488.7743

© copyright 2012

ERNEST E. VERGES II REG. NO. 3906 STATE OF LOUISIANA REGISTERED ARCHITECT

NEW 3 SECTION ELEMENTARY SCHOOL AT FISK-HOWARD SCHOOL
RECOVERY SCHOOL DISTRICT
211 S. LOPEZ STREET NEW ORLEANS, LOUISIANA 70119

DATE ISSUED:	7 DECEMBER, 2012
REVISED:	
REVISED:	
REVISED:	
REVISED:	
DRAWN BY:	MKS
CHECKED BY:	
PHASE:	BID DOCUMENTS

11085

TITLE: COURT MARKINGS

SHEET: A4.03