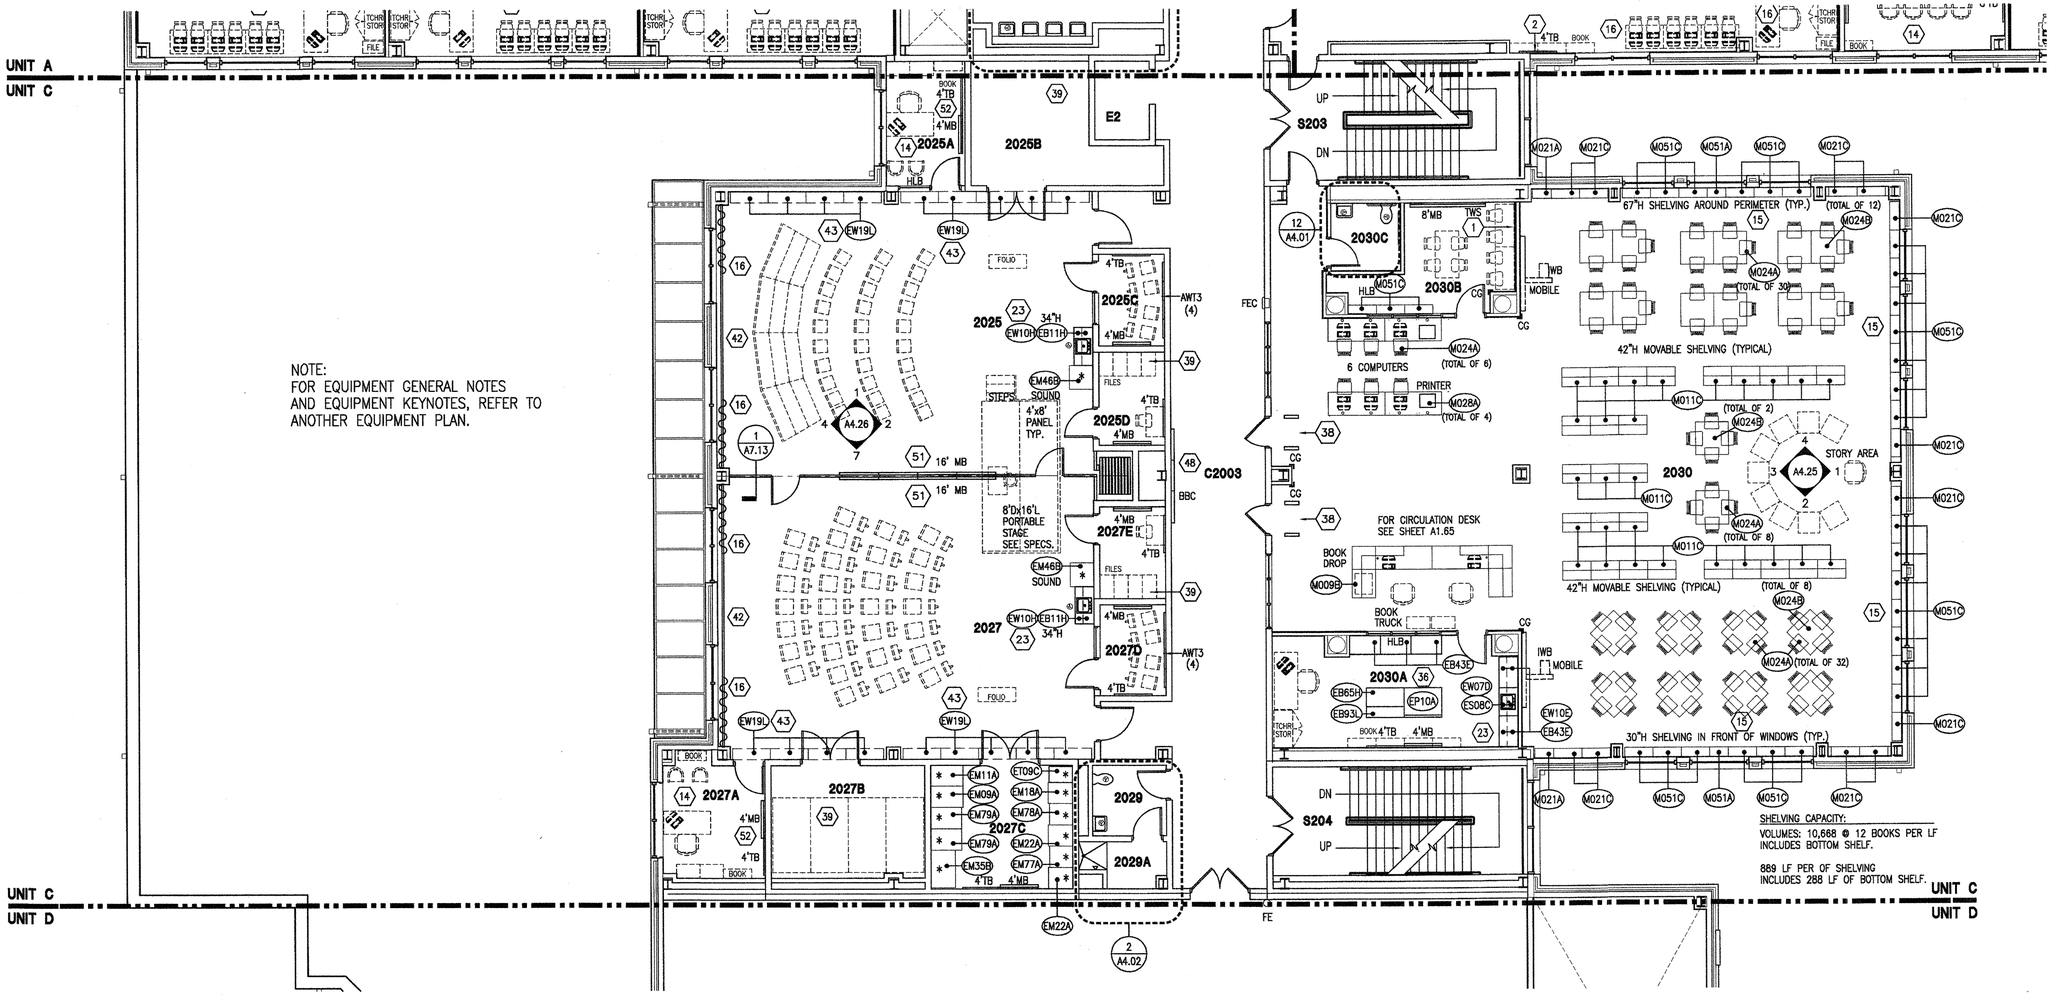

ROOM LEGEND

UNIT C
2ND FLOOR

ROOM NO.	ROOM NAME	AREA	CLNG HT
2025	CHOIR (VOCAL)	1199 SF	VARIES
2025A	DIRECTOR'S OFFICE	110 SF	10'-0"
2025B	CHAIR STORAGE	199 SF	10'-0"
2025C	PRACTICE	67 SF	10'-0"
2025D	STORAGE	69 SF	10'-0"
2027	MUSIC (INSTRUMENTAL)	1199 SF	VARIES
2027A	DIRECTOR'S OFFICE	137 SF	10'-0"
2027B	RISER STORAGE	195 SF	10'-0"
2027C	INSTRUMENT STORAGE	198 SF	10'-0"
2027D	PRACTICE	67 SF	10'-0"
2027E	STORAGE	68 SF	10'-0"
2029	FAMILY RESTROOM	59 SF	10'-0"
2029A	SHOWER	39 SF	10'-0"
2030	MEDIA CENTER	3379 SF	VARIES
2030A	WORKROOM/OFFICE	299 SF	10'-0"
2030B	TEACHER REFERENCE ROOM	161 SF	10'-0"
2030C	RESTROOM	53 SF	10'-0"
C2003	CORRIDOR	1194 SF	10'-0"
E2	ELEVATOR	48 SF	–
S203	STAIR	342 SF	VARIES
S204	STAIR	315 SF	VARIES

1 A1.57 UNIT C - EQUIPMENT PLAN - 2ND FLOOR
SCALE: 1/8" = 1'-0"

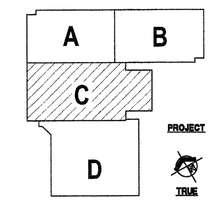

KEY PLAN

VERIFICATION NOTE

CONTRACTOR SHALL VERIFY ALL DIMENSIONS AND CLEARANCES AND ALL EXISTING FIELD CONDITIONS BEFORE STARTING CONSTRUCTION. COMMENCEMENT OF WORK CONSTITUTES ACCEPTANCE OF CONDITIONS.

SHOULD DIFFERENT CONDITIONS BE ENCOUNTERED, CONTACT THE ARCHITECT BEFORE PROCEEDING WITH WORK.

VergesRome Architects
FANNING HOWEY
A Joint Venture
320 N. Carrollton Avenue, Suite 100
New Orleans, Louisiana 70119
t. 504.488.7739 f. 504.488.7743

© copyright 2012

ERNEST E. VERGES II
REG. NO. 3906
STATE OF LOUISIANA
REGISTERED ARCHITECT

NEW 3 SECTION ELEMENTARY SCHOOL
AT FISK-HOWARD SCHOOL
RECOVERY SCHOOL DISTRICT
211 S. LOPEZ STREET
NEW ORLEANS, LOUISIANA 70119

DATE ISSUED: 7 DECEMBER, 2012
REVISED:
REVISED:
REVISED:
REVISED:
DRAWN BY: MKS
CHECKED BY:
PHASE:
BID DOCUMENTS

11085

TITLE:
2ND FLOOR UNIT C EQUIPMENT PLAN

SHEET:
A1.57