OPENING SCHEDULE - FIRST FLOOR

OPENING NUMBER	DOOR				FRAME			FRAME			FIRE RATING	REMARKS	HARDWARE SET
	TYPE	SIZE	MAT.	FINISH	TYPE	MAT.	FINISH	SILL	JAMB	HEAD			
1001-A	DT-N	SGL 3'-0" X 7'-0"	SCW	PAINT	F-2	HM	PAINT	D/A8.11	M/A8.11	N/A8.11		CURTAIN WALL SYSTEM	1
1001A-A	DT-F	SGL 3'-0" X 7'-0"	SCW	PAINT	F-2	HM	PAINT	D/A8.11	M/A8.11	N/A8.11			3
1001A-B	DT-F	SGL 3'-0" X 7'-0"	SCW	PAINT	F-2	HM	PAINT	D/A8.11	M/A8.11	N/A8.11			3
1002-A	DT-N	SGL 3'-0" X 7'-0"	SCW	PAINT	F-2	HM	PAINT	D/A8.11	M/A8.11	N/A8.11			1
1002A-A	DT-F	SGL 3'-0" X 7'-0"	SCW	PAINT	F-2	HM	PAINT	D/A8.11	M/A8.11	N/A8.11			3
1002A-B	DT-F	SGL 3'-0" X 7'-0"	SCW	PAINT	F-2	HM	PAINT	D/A8.11	M/A8.11	N/A8.11			3
1003-A	DT-N	SGL 3'-0" X 7'-0"	SCW	PAINT	F-2	HM	PAINT	D/A8.11	M/A8.11	N/A8.11			1
1004-A	DT-N	SGL 3'-0" X 7'-0"	SCW	PAINT	F-2	HM	PAINT	D/A8.11	M/A8.11	N/A8.11			1
1005-A	DT-N	SGL 3'-0" X 7'-0"	SCW	PAINT	F-2	HM	PAINT	D/A8.11	M/A8.11	N/A8.11			1
1006-A	DT-N	SGL 3'-0" X 7'-0"	SCW	PAINT	F-2	HM	PAINT	D/A8.11	M/A8.11	N/A8.11			1
1006A-A	DT-F	SGL 3'-0" X 7'-0"	SCW	PAINT	F-2	HM	PAINT	D/A8.11	M/A8.11	N/A8.11			3
1006A-B	DT-F	SGL 3'-0" X 7'-0"	SCW	PAINT	F-2	HM	PAINT	D/A8.11	M/A8.11	N/A8.11			3
1007-A	DT-N	SGL 3'-0" X 7'-0"	SCW	PAINT	F-2	HM	PAINT	D/A8.11	M/A8.11	N/A8.11			1
1008-A	DT-N	SGL 3'-0" X 7'-0"	SCW	PAINT	F-2	HM	PAINT	D/A8.11	M/A8.11	N/A8.11			1
1009-A	DT-N	SGL 3'-0" X 7'-0"	SCW	PAINT	F-2	HM	PAINT	D/A8.11	M/A8.11	N/A8.11			1
1010-A	DT-N	SGL 3'-0" X 7'-0"	SCW	PAINT	IS4	ALM			RE: SHOP DWGS.			INTERIOR STOREFRONT SYSTEM	2
1010A-A	DT-F	SGL 3'-0" X 7'-0"	SCW	PAINT	F-1	HM	PAINT	D/A8.11	E/A8.11	F/A8.11	45 M		4
1011-A	DT-N	SGL 3'-0" X 7'-0"	SCW	PAINT	F-2	HM	PAINT	D/A8.11	M/A8.11	N/A8.11			1
1013-A	DT-F	SGL 3'-0" X 7'-0"	SCW	PAINT	F-2	HM	PAINT	D/A8.11	M/A8.11	N/A8.11			8
1013-B	DT-F	SGL 3'-6" X 7'-0"	SCW	PAINT	F-2	HM	PAINT	D/A8.11	M/A8.11	N/A8.11			9
1013A-A	DT-F	SGL 3'-0" X 7'-0"	SCW	PAINT	F-2	HM	PAINT	D/A8.11	M/A8.11	N/A8.11			3
1015-A	DT-N	SGL 3'-0" X 7'-0"	SCW	PAINT	F-2	HM	PAINT	D/A8.11	M/A8.11	N/A8.11			10
1015-B	DT-N	SGL 3'-0" X 7'-0"	SCW	PAINT	F-2	HM	PAINT	D/A8.11	M/A8.11	N/A8.11			10
1016-A	DT-N	SGL 3'-0" X 7'-0"	SCW	PAINT	F-2	HM	PAINT	D/A8.11	M/A8.11	N/A8.11			1
1017-A	DT-N	SGL 3'-0" X 7'-0"	SCW	PAINT	F-1	HM	PAINT	D/A8.11	G/A8.11	H/A8.11			11
1018-A	DT-N	SGL 3'-0" X 7'-0"	SCW	PAINT	F-2	HM	PAINT	D/A8.11	M/A8.11	N/A8.11			1
1018A-A	DT-F	SGL 3'-0" X 7'-0"	SCW	PAINT	F-1	HM	PAINT	D/A8.11	G/A8.11	H/A8.11			16
1019-A	DT-N	SGL 3'-0" X 7'-0"	SCW	PAINT	F-1	HM	PAINT	D/A8.11	G/A8.11	H/A8.11			11
1020-A	DT-N	SGL 3'-0" X 7'-0"	SCW	PAINT	F-2	HM	PAINT	D/A8.11	M/A8.11	N/A8.11			10
1021-A	DT-N	SGL 3'-0" X 7'-0"	SCW	PAINT	F-1	HM	PAINT	D/A8.11	G/A8.11	H/A8.11			12
1021-B	DT-F	SGL 3'-0" X 7'-0"	SCW	PAINT	F-2	HM	PAINT	D/A8.11	G/A8.11	H/A8.11			11
1023-A	DT-N	SGL 3'-0" X 7'-0"	SCW	PAINT	F-1	HM	PAINT	D/A8.11	G/A8.11	H/A8.11			11
1024-A	DT-F	SGL 3'-0" X 7'-0"	SCW	PAINT	F-2	HM	PAINT	D/A8.11	M/A8.11	N/A8.11			13
1025-A	DT-F	SGL 3'-0" X 7'-0"	SCW	PAINT	F-1	HM	PAINT	D/A8.11	Q/A8.11	R/A8.11			13
1026-A	DT-N	SGL 3'-0" X 7'-0"	SCW	PAINT	F-2	HM	PAINT	D/A8.11	G/A8.11	H/A8.11			11
1027-A	DT-F	SGL 3'-0" X 7'-0"	SCW	PAINT	F-1	HM	PAINT	D/A8.11	Q/A8.11	R/A8.11			13
1028-A	DT-N	SGL 3'-0" X 7'-0"	SCW	PAINT	F-2	HM	PAINT	D/A8.11	G/A8.11	H/A8.11			11
1029-A	DT-N	SGL 3'-0" X 7'-0"	SCW	PAINT	F-1	HM	PAINT	D/A8.11	G/A8.11	H/A8.11			11
1030-A	DT-N	SGL 3'-0" X 7'-0"	SCW	PAINT	F-2	HM	PAINT	D/A8.11	M/A8.11	N/A8.11			11
1030A-A	DT-F	SGL 3'-0" X 7'-0"	SCW	PAINT	F-1	HM	PAINT	D/A8.11	G/A8.11	H/A8.11			11
1030B-A	DT-F	SGL 3'-0" X 7'-0"	SCW	PAINT	F-2	HM	PAINT	D/A8.11	M/A8.11	N/A8.11			13
1030C-A	DT-F	SGL 3'-0" X 7'-0"	SCW	PAINT	F-1	HM	PAINT	D/A8.11	G/A8.11	H/A8.11			4
1030D-A	DT-F	SGL 3'-0" X 7'-0"	SCW	PAINT	F-1	HM	PAINT	D/A8.11	G/A8.11	H/A8.11			11
1031-A	DT-F	SGL 3'-0" X 7'-0"	SCW	PAINT	F-2	HM	PAINT	D/A8.11	M/A8.11	N/A8.11			4
1032-A	DT-N	SGL 3'-0" X 7'-0"	SCW	PAINT	F-2	HM	PAINT	D/A8.11	M/A8.11	N/A8.11			4
1034-A	DT-N	PAIR 3'-2" X 7'-0"	SCW	PAINT	F-2	HM	PAINT	D/A1.14	O/A8.11	P/A8.11			14
1034-B	DT-N	PAIR 3'-2" X 7'-0"	SCW	PAINT	F-2	HM	PAINT	D/A1.14	O/A8.11	P/A8.11			14
1034-C	DT-N	PAIR 3'-2" X 7'-0"	GHM	PAINT	F-2	GHM	PAINT	A/A8.11	B/A8.11	C/A8.11			6
1034-D	DT-N	PAIR 3'-2" X 7'-0"	GHM	PAINT	F-2	GHM	PAINT	A/A8.11	B/A8.11	C/A8.11			6
1034A-A	DT-F	SGL 3'-8" X 7'-0"	SCW	PAINT	F-2	HM	PAINT	D/A8.11	O/A8.11	P/A8.11			27
1034B-A	DT-F	PAIR 3'-0" X 7'-0"	SCW	PAINT	F-2	HM	PAINT	D/A8.11	O/A8.11	P/A8.11	45 M		28
1034C-A	DT-F	SGL 3'-0" X 7'-0"	SCW	PAINT	F-2	HM	PAINT	D/A8.11	O/A8.11	P/A8.11			29
1034D-A	DT-F	SGL 3'-0" X 7'-0"	SCW	PAINT	F-2	HM	PAINT	D/A8.11	O/A8.11	P/A8.11			16
1034E-A	DT-F	PAIR 3'-0" X 7'-0"	SCW	PAINT	F-2	HM	PAINT	D/A8.11	O/A8.11	P/A8.11			28
1036-A	DT-N	SGL 3'-0" X 7'-0"	SCW	PAINT	IS3	ALM			RE: SHOP DWGS.			INTERIOR STOREFRONT SYSTEM	11
1037-A	DT-FG	PAIR 3'-0" X 7'-0"	SCW	PAINT	F-4	HM	PAINT	D/A8.11	M/A8.11	N/A8.11			14
1037-B	DT-FG	PAIR 3'-0" X 7'-0"	SCW	PAINT	F-4	HM	PAINT	D/A8.11	M/A8.11	N/A8.11			14
1037-C	DT-N	PAIR 3'-0" X 7'-0"	SCW	PAINT	F-2	HM	PAINT	D/A8.11	M/A8.11	N/A8.11			14
1037A-A	DT-F	SGL 3'-0" X 7'-0"	SCW	PAINT	F-2	HM	PAINT	D/A8.11	M/A8.11	N/A8.11			4
1037B-A	DT-N	PAIR 3'-0" X 7'-0"	SCW	PAINT	F-2	HM	PAINT	D/A8.11	M/A8.11	N/A8.11			7
1037C-A	DT-F	SGL 3'-0" X 7'-0"	SCW	PAINT	F-2	HM	PAINT	D/A8.11	M/A8.11	N/A8.11			4
1038-A	DT-F	SGL 3'-0" X 7'-0"	SCW	PAINT	F-2	HM	PAINT	D/A8.11	M/A8.11	N/A8.11			26
1039-A	DT-N	PAIR 3'-0" X 7'-0"	SCW	PAINT	F-2	HM	PAINT	D/A8.11	M/A8.11	N/A8.11			7
1039A-A	DT-F	SGL 3'-0" X 7'-0"	SCW	PAINT	F-2	HM	PAINT	D/A8.11	M/A8.11	N/A8.11			13
1040-A	DT-F	SGL 3'-0" X 7'-0"	SCW	PAINT	F-2	HM	PAINT	D/A8.11	M/A8.11	N/A8.11			11
1041-A	DT-N	SGL 3'-0" X 7'-0"	GHM	PAINT	F-2	GHM	PAINT	A/A8.11	B/A8.11	C/A8.11			24
1041-B		10'-0" X 10'-0"	GHM	PAINT	-	GHM	PAINT		RE: SHOP DWGS.			OVERHEAD DOOR SYSTEM	
1041A-A	DT-F	SGL 3'-0" X 7'-0"	SCW	PAINT	F-2	HM	PAINT	D/A8.11	M/A8.11	N/A8.11			11
1042-A	DT-F	SGL 3'-0" X 7'-0"	SCW	PAINT	F-2	HM	PAINT	D/A8.11	M/A8.11	N/A8.11	45 M		4
1043-A		6'-0" X 3'-4"	SS		-	SS	-		RE: SHOP DWGS.			STAINLESS STEEL COILING DOOR SYSTEM	
1044-A	DT-F	SGL 3'-0" X 7'-0"	SCW	PAINT	F-2	HM	PAINT	D/A8.11	M/A8.11	N/A8.11			26
1045-A	DT-F	SGL 3'-0" X 7'-0"	SCW	PAINT	F-2	HM	PAINT	D/A8.11	M/A8.11	N/A8.11			19
1045-B		10'-0" X 8'-0"	SS		-	SS	-		RE: SHOP DWGS.			STAINLESS STEEL COILING DOOR SYSTEM	
1045-C	DT-F	SGL 3'-0" X 7'-0"	SCW	PAINT	F-2	HM	PAINT	D/A8.11	M/A8.11	N/A8.11			19
1045-D	DT-F	SGL 3'-0" X 7'-0"	SCW	PAINT	F-2	HM	PAINT	D/A8.11	M/A8.11	N/A8.11			21
1045-E	DT-F	SGL 3'-4" X 7'-0"	SCW	PAINT	F-2	HM	PAINT	D/A8.11	M/A8.11	N/A8.11			22
1045-F	DT-F	SGL 3'-0" X 7'-0"	SCW	PAINT	F-2	HM	PAINT	D/A8.11	M/A8.11	N/A8.11			23
1046-A	DT-F	SGL 3'-0" X 7'-0"	SCW	PAINT	F-2	HM	PAINT	D/A8.11	M/A8.11	N/A8.11			2
1047-A	DT-N	SGL 3'-6" X 7'-0"	GHM	PAINT	F-2	GHM	PAINT	A/A8.11	B/A8.11	C/A8.11			24
1047-B	DT-F	SGL 3'-0" X 7'-0"	SCW	PAINT	F-2	HM	PAINT	D/A8.11	M/A8.11	N/A8.11			11
1047A-A	DT-F	SGL 3'-0" X 7'-0"	SCW	PAINT	F-3	HM	PAINT	D/A8.11	M/A8.11	N/A8.11			23
1047B-A	DT-F	SGL 3'-0" X 7'-0"	SCW	PAINT	F-2	HM	PAINT	D/A8.11	O/A8.11	P/A8.11			3
1047E-A	DT-F	SGL 3'-6" X 7'-0"	SCW	PAINT	F-2	HM	PAINT	D/A8.11	M/A8.11	N/A8.11			20
1047F-A	DT-F	SGL 3'-0" X 7'-0"	SCW	PAINT	F-2	HM	PAINT	D/A8.11	M/A8.11	N/A8.11			4
1047H-A	DT-F	SGL 3'-0" X 7'-0"	SCW	PAINT	F-2	HM	PAINT	D/A8.11	M/A8.11	N/A8.11			13
1049-A	DT-F	SGL 3'-0" X 7'-0"	GHM	PAINT	F-2	GHM	PAINT	A/A8.11	B/A8.11	C/A8.11			25
1052-A	DT-F	SGL 3'-0" X 7'-0"	SCW	PAINT	F-2	HM	PAINT	D/A8.11	M/A8.11	N/A8.11			17
1052-B		6'-0" X 3'-4"	SS		-	SS	-		RE: SHOP DWGS.			STAINLESS STEEL COILING DOOR SYSTEM	
1054-A	DT-F	SGL 3'-0" X 7'-0"	SCW	PAINT	F-2	HM	PAINT	D/A8.11	M/A8.11	N/A8.11			13
1054A-A	DT-F	SGL 3'-0" X 7'-0"	SCW	PAINT	F-2	HM	PAINT	D/A8.11	M/A8.11	N/A8.11			13
C1000-A	DT-FG	PAIR 3'-0" X 7'-0"	ALM		CW7	ALM			RE: SHOP DWGS.			CURTAIN WALL SYSTEM	2
C1000-B	DT-FG	PAIR 3'-0" X 7'-0"	ALM		IS8	ALM			RE: SHOP DWGS.			INTERIOR STOREFRONT SYSTEM	2
C1001-A	DT-FG	PAIR 3'-0" X 7'-0"	ALM		CW1	ALM			RE: SHOP DWGS.			CURTAIN WALL SYSTEM	2
C1001-B	DT-FG	PAIR 3'-0" X 7'-0"	ALM		CW1	ALM			RE: SHOP DWGS.			CURTAIN WALL SYSTEM	2
C1001A-A	DT-N	SGL 3'-0" X 7'-0"	SCW	PAINT	F-2	HM	PAINT	D/A8.11	M/A8.11	N/A8.11			17
C1001A-B	DT-N	SGL 3'-0" X 7'-0"	SCW	PAINT	F-1	HM	PAINT	D/A8.11	G/A8.11	H/A8.11			10
C1001A-C	DT-N	SGL 3'-0" X 7'-0"	SCW	PAINT	F-2	HM	PAINT	D/A8.11	M/A8.11	N/A8.11			10
C1002-A	DT-N	PAIR 3'-0" X 7'-0"	SCW	PAINT	F-2	HM	PAINT	D/A8.11	N/A8.10	M/A8.10			14
C1002-B	DT-N	SGL 3'-0" X 7'-0"	SCW	PAINT	F-2	HM	PAINT	D/A8.11	N/A8.10	M/A8.10			15
C1003-A	DT-FG	PAIR 3'-0" X 7'-0"	ALM		CW5	ALM			RE:SHOP.DWGS.			CURTAIN WALL SYSTEM	2
C1003-B	DT-FG	PAIR 3'-0" X 7'-0"	ALM		CW5	ALM			RE:SHOP.DWGS.			CURTAIN WALL SYSTEM	2
C1004-A	DT-F	PAIR 3'-0" X 7'-0"	SCW	PAINT	F-2	GHM	PAINT	A/A8.11	B/A8.11	C/A8.11			6
C1005-A	DT-FG	PAIR 3'-0" X 7'-0"	ALM		F-2	ALM			RE:SHOP.DWGS.			CURTAIN WALL SYSTEM	2
C1005-B	DT-FG	PAIR 3'-0" X 7'-0"	ALM		F-2	ALM			RE:SHOP.DWGS.			CURTAIN WALL SYSTEM	2
C1005-C	DT-FG	PAIR 3'-0" X 7'-0"	ALM		F-2	ALM			RE:SHOP.DWGS.			CURTAIN WALL SYSTEM	2
E1003-A	DT-F	SGL 3'-0" X 7'-0"	SCW	PAINT	F-2	HM	PAINT	D/A8.11	N/A8.10	M/A8.10			4
E1014-A	DT-F	SGL 3'-0" X 7'-0"	SCW	PAINT	F-2	HM	PAINT	D/A8.11	N/A8.10	M/A8.10			30
M1001-A	DT-F	PAIR 3'-0" X 7'-0"	SCW	PAINT	F-2	HM	PAINT	D/A8.11	M/A8.11	N/A8.11			7
M1002-A	DT-F	PAIR 3'-0" X 7'-0"	SCW	PAINT	F-2	HM	PAINT	D/A8.11	M/A8.11	N/A8.11			7
M1005-A	DT-F	PAIR 3'-0" X 7'-0"	SCW	PAINT	F-2	HM	PAINT	D/A8.11	M/A8.11	N/A8.11			7
M1006-A	DT-F	PAIR 3'-0" X 7'-0"	SCW	PAINT	F-2	HM	PAINT	D/A8.11	M/A8.11	N/A8.11			7
M1007-A	DT-F	PAIR 3'-0" X 7'-0"	SCW	PAINT	F-2	HM	PAINT	D/A8.11	M/A8.11	N/A8.11			7
M1009-A	DT-F	PAIR 3'-0" X 7'-0"	SCW	PAINT	F-2	HM	PAINT	D/A8.11	M/A8.11	N/A8.11			7
M1020-A	DT-F	SGL 3'-0" X 7'-0"	SCW	PAINT	F-2	HM	PAINT	D/A8.11	M/A8.11	N/A8.11			16
M1022-A	DT-F	PAIR 3'-0" X 7'-0"	SCW	PAINT	F-2	HM	PAINT	D/A8.11	M/A8.11	N/A8.11			18
S101-A	DT-N	PAIR 3'-0" X 7'-0"	SCW	PAINT	F-2	HM	PAINT	D/A8.11	N/A8.10	M/A8.10	60 M		5
S101-B	DT-N	PAIR 3'-0" X 7'-0"	SCW	PAINT	F-2	GHM	PAINT	A/A8.11	B/A8.11	C/A8.11			6
S101-C	DT-FG	PAIR 3'-0" X 7'-0"	ALM		CW2	ALM			RE:SHOP.DWGS.			CURTAIN WALL SYSTEM	2
S102-A	DT-N	PAIR 3'-0" X 7'-0"	SCW	PAINT	F-2	HM	PAINT	D/A8.11	N/A8.10	M/A8.10	60 M		5
S102-B	DT-A	PAIR 3'-0" X 7'-0"	SCW	PAINT	F-2	GHM	PAINT	A/A8.11	B/A8.11	C/A8.11			6
S103-A	DT-N	PAIR 3'-0" X 7'-0"	SCW	PAINT	F-2	HM	PAINT	D/A8.11	N/A8.10	M/A8.10	60 M		5
S103-B	DT-FG	PAIR 3'-0" X 7'-0"	ALM		CW4	ALM			RE:SHOP.DWGS.			CURTAIN WALL SYSTEM	2
S104-A	DT-N	PAIR 3'-0" X 7'-0"	SCW	PAINT	F-2	HM	PAINT	D/A8.11	N/A8.10	M/A8.10	60 M		5
S104-B	DT-FG	PAIR 3'-0" X 7'-0"	ALM		CW4	ALM			RE:SHOP.DWGS.			CURTAIN WALL SYSTEM	2
T1012-A	DT-N	SGL 3'-0" X 7'-0"	SCW	PAINT	F-2	HM	PAINT	D/A8.11	M/A8.11	N/A8.11			4
T1037-A	DT-N	SGL 3'-0" X 7'-0"	SCW	PAINT	F-2	HM	PAINT	D/A8.11	M/A8.11	N/A8.11			16

OPENING SCHEDULE - SECOND FLOOR

OPENING NUMBER	DOOR				FRAME			FRAME			FIRE RATING	REMARKS	HARDWARE SET
	TYPE	SIZE	MAT.	FINISH	TYPE	MAT.	FINISH	SILL	JAMB	HEAD			
2001-A	DT-N	SGL 3'-0" X 7'-0"	SCW	PAINT	F-2	HM	PAINT	D/A8.11	N/A8.10	M/A8.10			1
2002-A	DT-N	SGL 3'-0" X 7'-0"	SCW	PAINT	F-2	HM	PAINT	D/A8.11	N/A8.10	M/A8.10			1
2003-A	DT-N	SGL 3'-0" X 7'-0"	SCW	PAINT	F-2	HM	PAINT	D/A8.11	N/A8.10	M/A8.10			1
2004-A	DT-N	SGL 3'-0" X 7'-0"	SCW	PAINT	F-2	HM	PAINT	D/A8.11	N/A8.10	M/A8.10			1
2005-A	DT-N	SGL 3'-0" X 7'-0"	SCW	PAINT	F-2	HM	PAINT	D/A8.11	N/A8.10	M/A8.10			1
2006-A	DT-N	SGL 3'-0" X 7'-0"	SCW	PAINT	F-2	HM	PAINT	D/A8.11	N/A8.10	M/A8.10			11
2007-A	DT-N	SGL 3'-0" X 7'-0"	SCW	PAINT	F-2	HM	PAINT	D/A8.11	N/A8.10	M/A8.10			1
2008A-A	DT-N	SGL 3'-0" X 7'-0"	SCW	PAINT	F-1	HM	PAINT	D/A8.11	G/A8.10	H/A8.10			20
2009-A	DT-N	SGL 3'-0" X 7'-0"	SCW	PAINT	F-2	HM	PAINT	D/A8.11	N/A8.10	M/A8.10			1
2010-A	DT-N	SGL 3'-0" X 7'-0"	SCW	PAINT	F-2	HM	PAINT	D/A8.11	N/A8.10	M/A8.10			1
2010-B	DT-G	SGL 3'-0" X 7'-0"	SCW	PAINT	F-2	HM	PAINT	D/A8.11	N/A8.10	M/A8.10			1
2010A-A	DT-F	SGL 3'-0" X 7'-0"	SCW	PAINT	F-2	HM	PAINT	D/A8.11	N/A8.10	M/A8.10	45 M		31
2010B-A	DT-F	SGL 3'-0" X 7'-0"	SCW	PAINT	F-2	HM	PAINT	D/A8.11	N/A8.10	M/A8.10	45 M		31
2011-A	DT-N	SGL 3'-0" X 7'-0"	SCW	PAINT	F-2	HM	PAINT	D/A8.11	N/A8.10	M/A8.10			10
2011A-A	DT-F	SGL 3'-0" X 7'-0"	SCW	PAINT	F-1	HM	PAINT	D/A8.11	G/A8.10	H/A8.10			20
2011B-A	DT-F	SGL 3'-0" X 7'-0"	SCW	PAINT	F-1	HM	PAINT	D/A8.11	G/A8.10	H/A8.10			11
2011C-A	DT-F	SGL 3'-0" X 7'-0"	SCW	PAINT	F-1	HM	PAINT	D/A8.11	G/A8.10	H/A8.10			13
2011D-A	DT-F	SGL 3'-0" X 7'-0"	SCW	PAINT	F-1	HM	PAINT	D/A8.11	G/A8.10	H/A8.10			11
2011E-A	DT-F	SGL 3'-0" X 7'-0"	SCW	PAINT	F-1	HM	PAINT	D/A8.11	G/A8.10	H/A8.10			11
2011F-A	DT-F	SGL 3'-0" X 7'-0"	SCW	PAINT	F-1	HM	PAINT	D/A8.11	G/A8.10	H/A8.10			10
2011G-A	DT-F	SGL 3'-0" X 7'-0"	SCW	PAINT	F-2	HM	PAINT	D/A8.11	N/A8.10	M/A8.10			13
2011H-A	DT-F	SGL 3'-0" X 7'-0"	SCW	PAINT	F-2	HM	PAINT	D/A8.11	N/A8.10	M/A8.10			10
2012-A	DT-N	SGL 3'-0" X 7'-0"	SCW	PAINT	IS4	ALM			RE: SHOP DWGS.			INTERIOR STOREFRONT SYSTEM	1
2013-A	DT-N	SGL 3'-0" X 7'-0"	SCW	PAINT	F-2	HM	PAINT	D/A8.11	N/A8.10	M/A8.10			1
2015-A	DT-N	SGL 3'-0" X 7'-0"	SCW	PAINT	F-2	HM	PAINT	D/A8.11	N/A8.10	M/A8.10			1
2017-A	DT-N	SGL 3'-0" X 7'-0"	SCW	PAINT	F-2	HM	PAINT	D/A8.11	N/A8.10	M/A8.10			1
2018-A	DT-N	SGL 3'-0" X 7'-0"	SCW	PAINT	F-2	HM	PAINT	D/A8.11	N/A8.10	M/A8.10			1
2019-A	DT-F	SGL 3'-0" X 7'-0"	SCW	PAINT	F-2	HM	PAINT	D/A8.11	N/A8.10	M/A8.10	45 M		4
2020-A	DT-N	SGL 3'-0" X 7'-0"	SCW	PAINT	F-2	HM	PAINT	D/A8.11	N/A8.10	M/A8.10			1
2022-A	DT-N	SGL 3'-0" X 7'-0"	SCW	PAINT	F-2	HM	PAINT	D/A8.11	N/A8.10	M/A8.10			1
2024-A	DT-F	SGL 3'-0" X 7'-0"	SCW	PAINT	F-2	HM	PAINT	D/A8.11	N/A8.10	M/A8.10			13
2025-A	DT-F	SGL 3'-0" X 7'-0"	SCW	PAINT	F-2	HM	PAINT	D/A8.11	N/A8.10	M/A8.10			30
2025A-A	DT-N	SGL 3'-0" X 7'-0"	SCW	PAINT	F-2	HM	PAINT	D/A8.11	N/A8.10	M/A8.10			11
2025B-A	DT-F	PAIR 3'-0" X 7'-0"	SCW	PAINT	F-2	HM	PAINT	D/A8.11	N/A8.10	M/A8.10	45 M		32
2025C-A	DT-F	SGL 3'-0" X 7'-0"	SCW	PAINT	IS4	ALM			RE: SHOP DWGS.			INTERIOR STOREFRONT SYSTEM	33
2025D-A	DT-F	SGL 3'-0" X 7'-0"	SCW	PAINT	F-2	HM	PAINT	D/A8.11	N/A8.10	M/A8.10			20
2026-A	DT-F	SGL 3'-0" X 7'-0"	SCW	PAINT	F-2	HM	PAINT	D/A8.11	N/A8.10	M/A8.10			13
2027-A	DT-N	SGL 3'-6" X 7'-0"	SCW	PAINT	F-2	HM	PAINT	D/A8.11	N/A8.10	M/A8.10			34
2027A-A	DT-F	SGL 3'-0" X 7'-0"	SCW	PAINT	F-2	HM	PAINT	D/A8.11	N/A8.10	M/A8.10			11
2027B-A	DT-F	PAIR 3'-0" X 7'-0"	SCW	PAINT	F-2	HM	PAINT	D/A8.11	N/A8.10	M/A8.10	45 M		32
2027C-A	DT-F	PAIR 3'-0" X 7'-0"	SCW	PAINT	F-2	HM	PAINT	D/A8.11	N/A8.10	M/A8.10	45 M		32
2027D-A	DT-F	SGL 3'-0" X 7'-0"	SCW	PAINT	IS4	ALM			RE: SHOP DWGS.			INTERIOR STOREFRONT SYSTEM	33
2027E-A	DT-F	SGL 3'-0" X 7'-0"	SCW	PAINT	F-2	HM	PAINT	D/A8.11	N/A8.10	M/A8.10			20
2029-A	DT-F	SGL 3'-0" X 7'-0"	SCW	PAINT	F-2	HM	PAINT	D/A8.11	N/A8.10	M/A8.10			13
2029A-A	DT-F	SGL 3'-0" X 7'-0"	SCW	PAINT	F-2	GHM	PAINT	D/A8.11	N/A8.10	M/A8.10			13
2030-A	DT-N	SGL 3'-0" X 7'-0"	SCW	PAINT	F-2	HM	PAINT	D/A8.11	N/A8.10	M/A8.10			30
2030-B	DT-N	SGL 3'-0" X 7'-0"	SCW	PAINT	F-2	HM	PAINT	D/A8.11	N/A8.10	M/A8.10			30
2030A-A	DT-F	SGL 3'-0" X 7'-0"	SCW	PAINT	F-1	HM	PAINT	D/A8.11	G/A8.10	H/A8.10			20
2030B-A	DT-F	SGL 3'-0" X 7'-0"	SCW	PAINT	F-1	HM	PAINT	D/A8.11	G/A8.10	H/A8.10			35
2030C-A	DT-F	SGL 3'-0" X 7'-0"	SCW	PAINT	F-2	HM	PAINT	D/A8.11	G/A8.10	H/A8.10			13
C2002-A	DT-F	SGL 3'-0" X 7'-0"	SCW	PAINT	F-2	HM	PAINT	D/A8.11	N/A8.10	M/A8.10			14
C2002-B	DT-N	SGL 3'-0" X 7'-0"	SCW	PAINT	F-2	HM	PAINT	D/A8.11	N/A8.10	M/A8.10			15
E2005-A	DT-F	PAIR 3'-0" X 7'-0"	GHM	PAINT	F-2	HM	PAINT	D/A8.11	N/A8.10	M/A8.10			7
E2016-A	DT-F	SGL 3'-0" X 7'-0"	GHM	PAINT	F-2	HM	PAINT	D/A8.11	N/A8.10	M/A8.10			30
E2028-A	DT-F	SGL 3'-0" X 7'-0"	GHM	PAINT	F-2	HM	PAINT	D/A8.11	N/A8.10	M/A8.10			4
M2001-A	DT-F	SGL 3'-0" X 7'-0"	GHM	PAINT	F-2	HM	PAINT	D/A8.11	N/A8.10	M/A8.10			16
M2001-B	DT-F	SGL 3'-0" X 7'-0"	GHM	PAINT	F-2	HM	PAINT	D/A8.11	N/A8.10	M/A8.10			16
M2002-A	DT-F	SGL 3'-0" X 7'-0"	GHM	PAINT	F-2	HM	PAINT	D/A8.11	N/A8.10	M/A8.10			16
M2002-B	DT-F	SGL 3'-0" X 7'-0"	GHM	PAINT	F-2	HM	PAINT	D/A8.11	N/A8.10	M/A8.10			16
M2005-A	DT-F	SGL 3'-0" X 7'-0"	GHM	PAINT	F-2	HM	PAINT	D/A8.11	N/A8.10	M/A8.10			16
M2005-B	DT-F	SGL 3'-0" X 7'-0"	GHM	PAINT	F-2	HM	PAINT	D/A8.11	N/A8.10	M/A8.10			16
M2008-A	DT-F	PAIR 3'-0" X 7'-0"	GHM	PAINT	F-2	HM	PAINT	D/A8.11	N/A8.10	M/A8.10			7
M2009-A	DT-F	SGL 3'-0" X 7'-0"	GHM	PAINT	F-2	HM	PAINT	D/A8.11	N/A8.10	M/A8.10			16
M2009-B	DT-F	SGL 3'-0" X 7'-0"	GHM	PAINT	F-2	HM	PAINT	D/A8.11	N/A8.10	M/A8.10			16
M2011-A	DT-F	SGL 3'-0" X 7'-0"	GHM	PAINT	F-2	HM	PAINT	D/A8.11	N/A8.10	M/A8.10			16
M2015-A	DT-F	SGL 3'-0" X 7'-0"	GHM	PAINT	F-2	HM	PAINT	D/A8.11	N/A8.10	M/A8.10			16
M2015-B	DT-F	SGL 3'-0" X 7'-0"	GHM	PAINT	F-2	HM	PAINT	D/A8.11	N/A8.10	M/A8.10			16
M2018-A	DT-F	SGL 3'-0" X 7'-0"	GHM	PAINT	F-2	HM	PAINT	D/A8.11	N/A8.10	M/A8.10			16
M2020-A	DT-F	SGL 3'-0" X 7'-0"	GHM	PAINT	F-2	HM	PAINT	D/A8.11	N/A8.10	M/A8.10			16
M2020-B	DT-F	SGL 3'-0" X 7'-0"	GHM	PAINT	F-2	HM	PAINT	D/A8.11	N/A8.10	M/A8.10			16
M2031-A	DT-F	PAIR 3'-0" X 7'-0"	GHM	PAINT	F-2	HM	PAINT	D/A8.11	O/A8.10	P/A8.10			7
M2031-B	DT-F	SGL 4'-0" X 7'-0"	GHM	PAINT	F-1	HM	PAINT	D/A8.11	S/A8.10	T/A8.10	45 M		36
M2031-C	DT-F	SGL 4'-0" X 7'-0"	GHM	PAINT	F-1	HM	PAINT	D/A8.11	S/A8.10	T/A8.10			37
M2031-D	DT-F	SGL 3'-0" X 7'-0"	GHM	PAINT	F-1	HM	PAINT	D/A8.11	S/A8.10	T/A8.10			38
S201-A	DT-N	PAIR 3'-0" X 7'-0"	GHM	PAINT	F-2	HM	PAINT	D/A8.11	N/A8.10	M/A8.10	60 M		5
S202-A	DT-N	PAIR 3'-0" X 7'-0"	GHM	PAINT	F-2	HM	PAINT	D/A8.11	N/A8.10	M/A8.10	60 M		5
S203-A	DT-N	PAIR 3'-0" X 7'-0"	GHM	PAINT	F-2	HM	PAINT	D/A8.11	N/A8.10	M/A8.10	60 M		5
S203-B	DT-N	SGL 3'-0" X 7'-0"	GHM	PAINT	F-2	HM	PAINT	D/A8.11	N/A8.10	M/A8.10	60 M		5
S203-C	DT-N	SGL 3'-0" X 7'-0"	GHM	PAINT	F-2	HM	PAINT	D/A8.11	N/A8.10	M/A8.10	60 M		30
S204-A	DT-N	PAIR 3'-0" X 7'-0"	GHM	PAINT	F-2	HM	PAINT	D/A8.11	N/A8.10	M/A8.10	60 M		5
T2014-A	DT-F	SGL 3'-0" X 7'-0"	GHM	PAINT	F-2	HM	PAINT	D/A8.11	N/A8.10	M/A8.10			4

OPENING SCHEDULE - THIRD FLOOR

OPENING NUMBER	DOOR				FRAME			FRAME			FIRE RATING	REMARKS	HARDWARE SET
	TYPE	SIZE	MAT.	FINISH	TYPE	MAT.	FINISH	SILL	JAMB	HEAD			
3001-A	DT-N	SGL 3'-0" X 7'-0"	SCW	PAINT	F-2	HM	PAINT	D/A8.11	M/A8.11	N/A8.11			1
3002-A	DT-N	SGL 3'-0" X 7'-0"	SCW	PAINT	F-2	HM	PAINT	D/A8.11	M/A8.11	N/A8.11			1
3003-A	DT-N	SGL 3'-0" X 7'-0"	SCW	PAINT	F-2	HM	PAINT	D/A8.11	M/A8.11	N/A8.11			1
3004-A	DT-N	SGL 3'-0" X 7'-0"	SCW	PAINT	F-2	HM	PAINT	D/A8.11	M/A8.11	N/A8.11			1
3005-A	DT-N	SGL 3'-0" X 7'-0"	SCW	PAINT	F-2	HM	PAINT	D/A8.11	M/A8.11	N/A8.11			1
3006-A	DT-N	SGL 3'-0" X 7'-0"	SCW	PAINT	F-2	HM	PAINT	D/A8.11	M/A8.11	N/A8.11			10
3006A-A	DT-F	SGL 3'-0" X 7'-0"	SCW	PAINT	F-1	HM	PAINT	D/A8.11	G/A8.11	H/A8.11	45 M		10
3007-A	DT-N	SGL 3'-0" X 7'-0"	SCW	PAINT	F-2	HM	PAINT	D/A8.11	M/A8.11	N/A8.11			1
3008-A	DT-N	SGL 3'-0" X 7'-0"	SCW	PAINT	F-2	HM	PAINT	D/A8.11	M/A8.11	N/A8.11			1
3009-A	DT-N	SGL 3'-0" X 7'-0"	SCW	PAINT	F-2	HM	PAINT	D/A8.11	M/A8.11	N/A8.11			1
3010-A	DT-N	SGL 3'-0" X 7'-0"	SCW	PAINT	IS5	ALM			RE: SHOP DWGS.			INTERIOR STOREFRONT SYSTEM	11
3011-A	DT-N	SGL 3'-0" X 7'-0"	SCW	PAINT	F-2	HM	PAINT	D/A8.11	M/A8.11	N/A8.11			1
3011A-A	DT-F	SGL 3'-0" X 7'-0"	SCW	PAINT	F-2	HM	PAINT	D/A8.11	M/A8.11	N/A8.11			8
3011A-B	DT-F	SGL 3'-6" X 7'-0"	GHM	PAINT	F-2	HM	PAINT	D/A8.11	M/A8.11	N/A8.11			9
3011B-A	DT-F	SGL 3'-0" X 7'-0"	SCW	PAINT	F-2	HM	PAINT	D/A8.11	M/A8.11	N/A8.11			3
3011C-A	DT-F	SGL 3'-0" X 7'-0"	SCW	PAINT	F-2	HM	PAINT	D/A8.11	G/A8.11	H/A8.11			20
3012A-A	DT-F	SGL 3'-0" X 7'-0"	SCW	PAINT	F-2	HM	PAINT	D/A8.11	M/A8.11	N/A8.11			16
3013-A	DT-N	SGL 3'-0" X 7'-0"	SCW	PAINT	F-2	HM	PAINT	D/A8.11	M/A8.11	N/A8.11			1
3015-A	DT-N	SGL 3'-0" X 7'-0"	SCW	PAINT	F-2	HM	PAINT	D/A8.11	M/A8.11	N/A8.11			1
3017-A	DT-N	SGL 3'-0" X 7'-0"	SCW	PAINT	F-2	HM	PAINT	D/A8.11	M/A8.11	N/A8.11			1
3018-A	DT-N	SGL 3'-0" X 7'-0"	SCW	PAINT	F-2	HM	PAINT	D/A8.11	M/A8.11	N/A8.11			1
3019-A	DT-F	SGL 3'-0" X 7'-0"	SCW	PAINT	F-2	HM	PAINT	D/A8.11	M/A8.11	N/A8.11	45 M		4
3020-A	DT-N	SGL 3'-0" X 7'-0"	SCW	PAINT	F-2	HM	PAINT	D/A8.11	M/A8.11	N/A8.11			1
3022-A	DT-N	SGL 3'-0" X 7'-0"	SCW	PAINT	F-2	HM	PAINT	D/A8.11	M/A8.11	N/A8.11			1
3024-A	DT-F	SGL 3'-0" X 7'-0"	SCW	PAINT	F-2	HM	PAINT	D/A8.11	M/A8.11	N/A8.11			13
3025-A	DT-N	SGL 3'-0" X 7'-0"	SCW	PAINT	F-2	HM	PAINT	D/A8.11	M/A8.11	N/A8.11			1
3025-B	DT-N	SGL 3'-0" X 7'-0"	SCW	PAINT	F-2	HM	PAINT	D/A8.11	M/A8.11	N/A8.11			1
3026-A	DT-F	SGL 3'-0" X 7'-0"	SCW	PAINT	F-2	HM	PAINT	D/A8.11	M/A8.11	N/A8.11			13
3027-A	DT-N	SGL 3'-0" X 7'-0"	SCW	PAINT	F-2	HM	PAINT	D/A8.11	M/A8.11	N/A8.11			1
3027-B	DT-F	SGL 3'-0" X 7'-0"	SCW	PAINT	F-2	HM	PAINT	D/A8.11	K/A8.11	L/A8.11			20
3027-C	DT-F	SGL 3'-0" X 7'-0"	SCW	PAINT	F-2	HM	PAINT	D/A8.11	K/A8.11	L/A8.11			20
3028-A	DT-N	SGL 3'-0" X 7'-0"	SCW	PAINT	IS4	ALM			RE: SHOP DWGS.			INTERIOR STOREFRONT SYSTEM	11
3029-A	DT-N	SGL 3'-0" X 7'-0"	SCW	PAINT	F-2	HM	PAINT	D/A8.11	M/A8.11	N/A8.11			1
E3004-A	DT-F	SGL 3'-0" X 7'-0"	GHM	PAINT	F-2	HM	PAINT	D/A8.11	M/A8.11	N/A8.11			7
E3016-A	DT-F	SGL 3'-0" X 7'-0"	GHM	PAINT	F-2	HM	PAINT	D/A8.11	M/A8.11	N/A8.11			30
M3001-A	DT-F	SGL 3'-0" X 7'-0"	GHM	PAINT	F-2	HM	PAINT	D/A8.11	M/A8.11	N/A8.11			16
M3001-B	DT-F	SGL 3'-0" X 7'-0"	GHM	PAINT	F-2	HM	PAINT	D/A8.11	M/A8.11	N/A8.11			16
M3002-A	DT-F	SGL 3'-0" X 7'-0"	GHM	PAINT	F-2	HM	PAINT	D/A8.11	M/A8.11	N/A8.11			16
M3002-B	DT-F	SGL 3'-0" X 7'-0"	GHM	PAINT	F-2	HM	PAINT	D/A8.11	M/A8.11	N/A8.11			16
M3004-A	DT-F	SGL 3'-0" X 7'-0"	GHM	PAINT	F-2	HM	PAINT	D/A8.11	M/A8.11	N/A8.11			16
M3005-A	DT-F	SGL 3'-0" X 7'-0"	GHM	PAINT	F-2	HM	PAINT	D/A8.11	M/A8.11	N/A8.11			16
M3005-B	DT-F	SGL 3'-0" X 7'-0"	GHM	PAINT	F-2	HM	PAINT	D/A8.11	M/A8.11	N/A8.11			16
M3009-A	DT-F	SGL 3'-0" X 7'-0"	GHM	PAINT	F-2	HM	PAINT	D/A8.11	M/A8.11	N/A8.11			16
M3009-B	DT-F	SGL 3'-0" X 7'-0"	GHM	PAINT	F-2	HM	PAINT	D/A8.11	M/A8.11	N/A8.11			16
M3011-A	DT-F	PAIR 3'-0" X 7'-0"	GHM	PAINT	F-2	HM	PAINT	D/A8.11	M/A8.11	N/A8.11			7
M3015-A	DT-F	SGL 3'-0" X 7'-0"	GHM	PAINT	F-2	HM	PAINT	D/A8.11	M/A8.11	N/A8.11			16
M3015-B	DT-F	SGL 3'-0" X 7'-0"	GHM	PAINT	F-2	HM	PAINT	D/A8.11	M/A8.11	N/A8.11			16
M3018-A	DT-F	SGL 3'-0" X 7'-0"	GHM	PAINT	F-2	HM	PAINT	D/A8.11	M/A8.11	N/A8.11			16
M3020-A	DT-F	SGL 3'-0" X 7'-0"	GHM	PAINT	F-2	HM	PAINT	D/A8.11	M/A8.11	N/A8.11			16
M3020-B	DT-F	SGL 3'-0" X 7'-0"	GHM	PAINT	F-2	HM	PAINT	D/A8.11	M/A8.11	N/A8.11			16
M3030-A	DT-F	PAIR 3'-0" X 7'-0"	GHM	PAINT	F-2	HM	PAINT	D/A8.11	M/A8.11	N/A8.11			39
S301-A	DT-N	PAIR 3'-0" X 7'-0"	GHM	PAINT	F-2	HM	PAINT	D/A8.11	M/A8.11	N/A8.11	60 M		5
S302-A	DT-N	PAIR 3'-0" X 7'-0"	GHM	PAINT	F-2	HM	PAINT	D/A8.11	M/A8.11	N/A8.11	60 M		5
S303-A	DT-N	PAIR 3'-0" X 7'-0"	GHM	PAINT	F-2	HM	PAINT	D/A8.11	M/A8.11	N/A8.11	60 M		5
S304-A	DT-N	PAIR 3'-0" X 7'-0"	GHM	PAINT	F-2	HM	PAINT	D/A8.11	M/A8.11	N/A8.11	60 M		5
T3014-A	DT-F	SGL 3'-0" X 7'-0"	GHM	PAINT	F-2	HM	PAINT	D/A8.11	M/A8.11	N/A8.11			4
S304-B	DT-F	SGL 3'-0" X 7'-0"	GHM	PAINT	F-2	HM	PAINT	D/A8.11	M/A8.11	N/A8.11	60 M		40

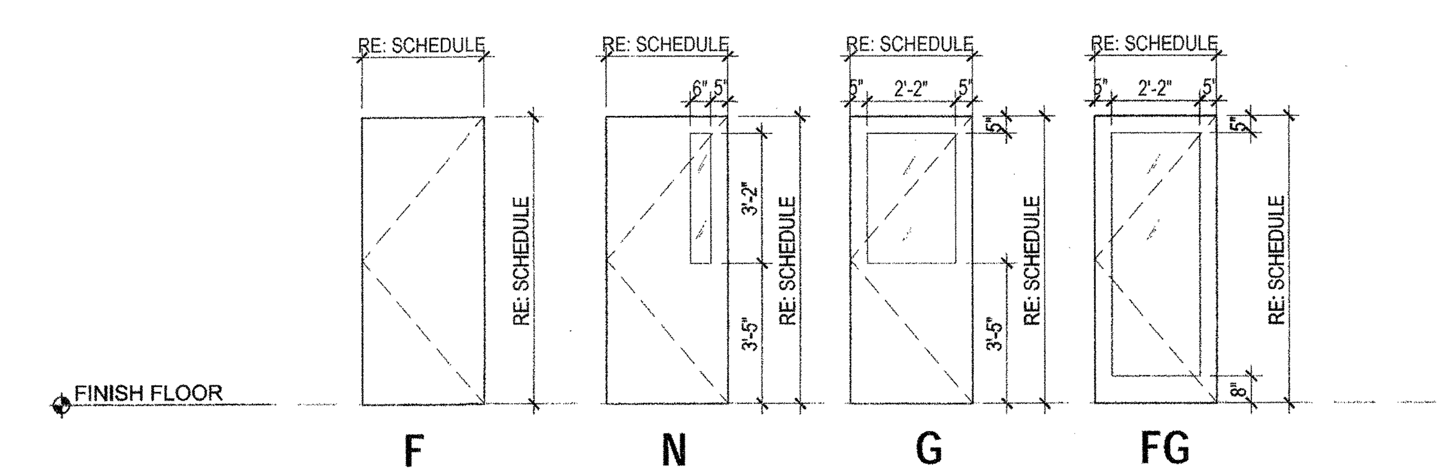

B DOOR TYPES
A8.00 SCALE: 1/4" = 1'-0"

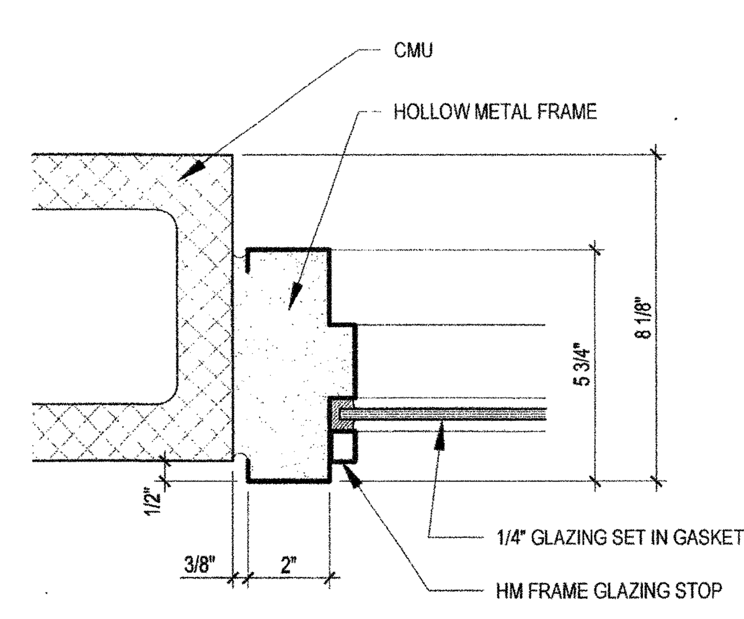

D HM WINDOW JAMB (HEAD/SILL SIM)
A8.00 SCALE: 3" = 1'-0"

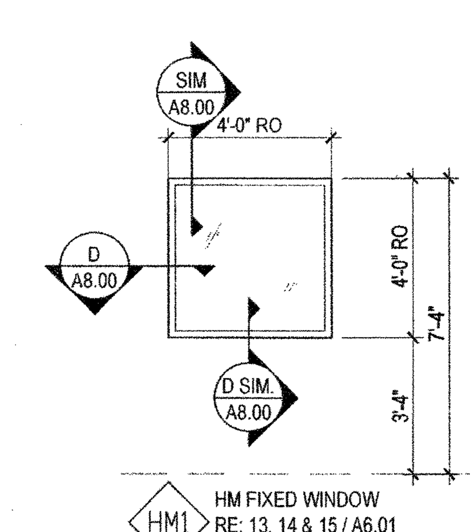

C HM WINDOW TYPES
A8.00 SCALE: 1/4" = 1'-0"

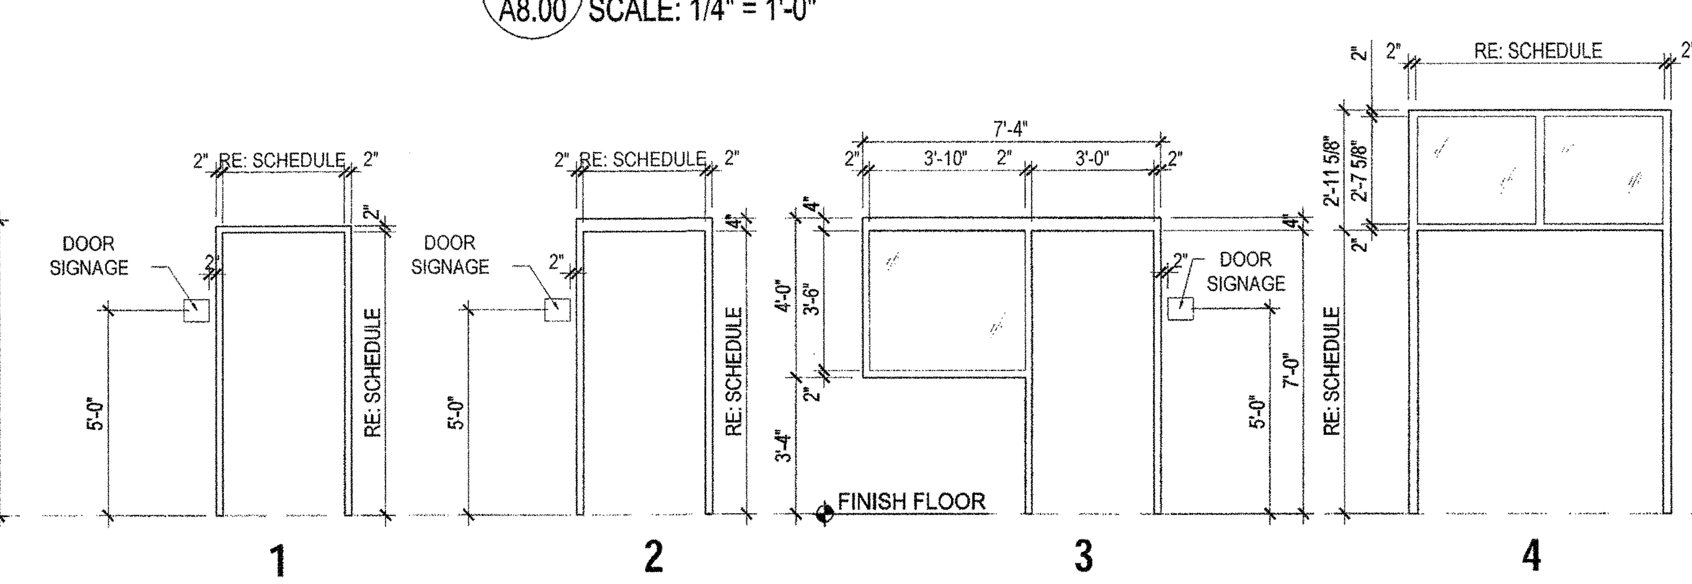

A HM FRAME TYPES
A8.00 SCALE: 1/4" = 1'-0"

VergesRome Architects
FANNING HOWEY
A Joint Venture

320 N. Carrollton Avenue, Suite 100
New Orleans, Louisiana 70119
t. 504.488.7739 f. 504.488.7743

© copyright 2012

ERNEST E. VERGES II
REG. NO. 3906
STATE OF LOUISIANA
REGISTERED ARCHITECT

NEW 3 SECTION ELEMENTARY SCHOOL AT FISK-HOWARD SCHOOL

RECOVERY SCHOOL DISTRICT

211 S. LOPEZ STREET NEW ORLEANS, LOUISIANA 70119

DATE ISSUED:	7 DECEMBER, 2012
REVISED:	
REVISED:	
REVISED:	
REVISED:	
DRAWN BY:	RPB, MSR, CMB
CHECKED BY:	DGR, JFM

PHASE:
BID DOCUMENTS

11085

TITLE:
OPENING SCHEDULES

SHEET:
A8.00