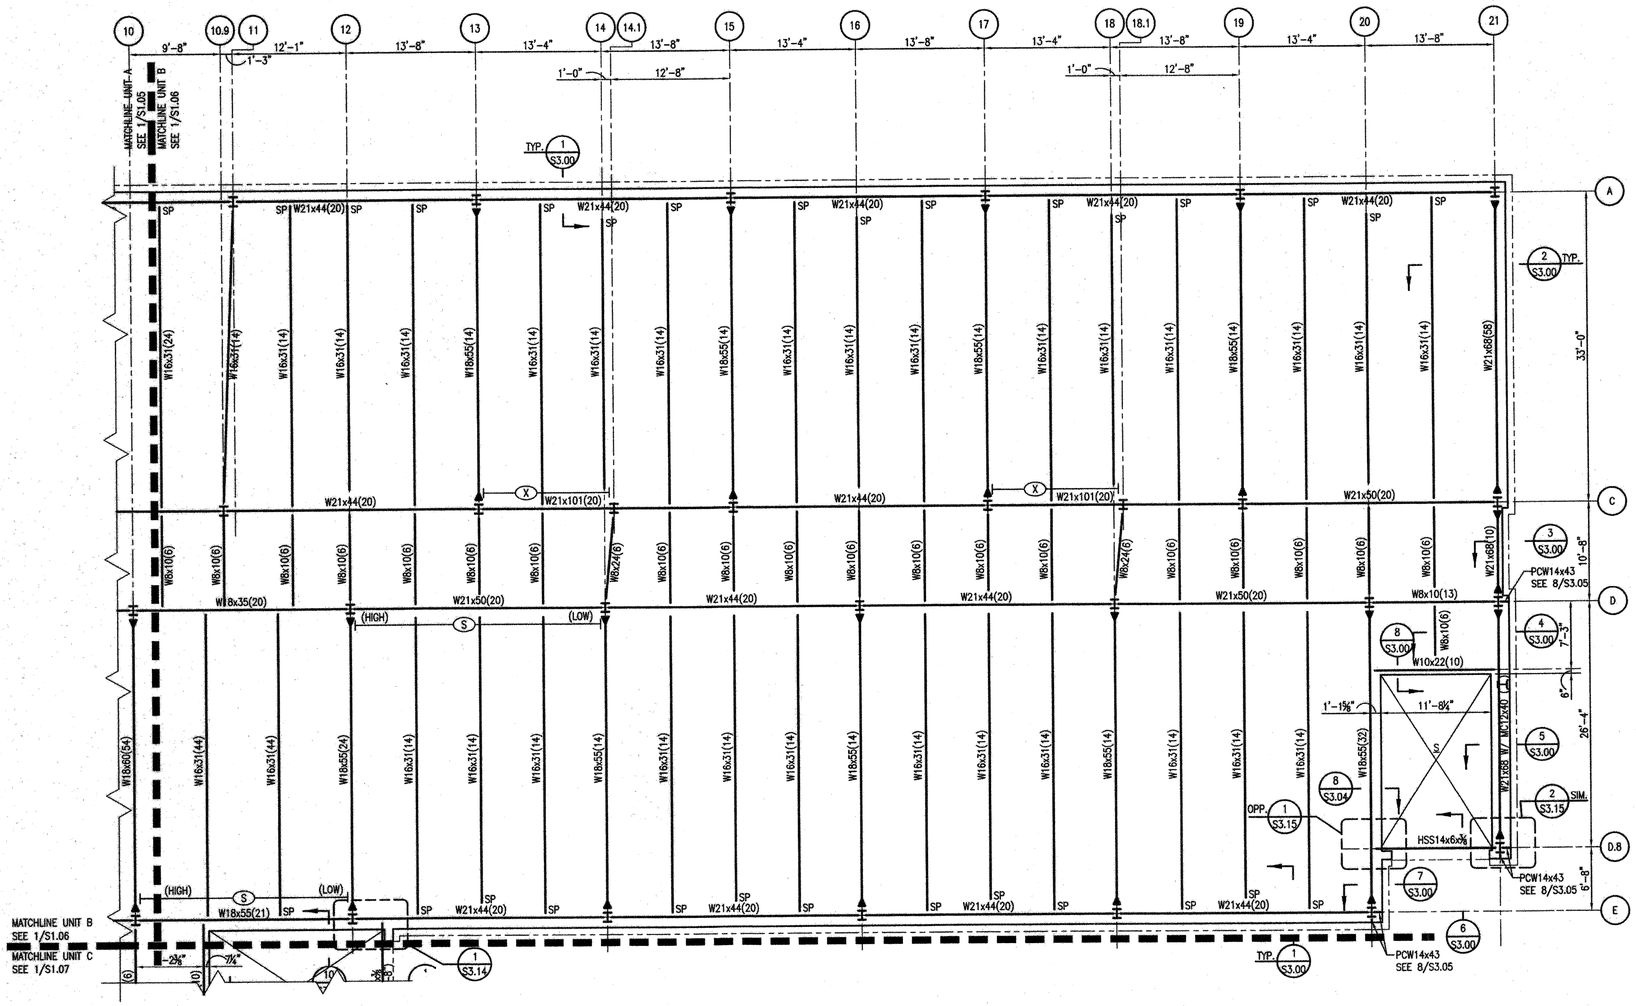

PLAN NOTES: UNLESS NOTED OTHERWISE:
1. SEE SHEET S1.05.

1 / S1.06 PARTIAL 2ND FLOOR FRAMING PLAN 1/8"=1'-0"

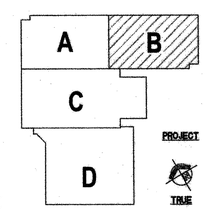

KEY PLAN

MORPHY MAKOFSKY INCORPORATED CONSULTING ENGINEERS (504)488-1317 JOB NO. 12053

VergesRome Architects
FANNING HOWEY A Joint Venture
320 N. Carrollton Avenue, Suite 100
New Orleans, Louisiana 70119
t. 504.488.7739 f. 504.488.7743

© copyright 2012

STATE OF LOUISIANA DONALD C. MAKOFSKY License No. 10439 PROFESSIONAL ENGINEER IN CIVIL ENGINEERING
DEC 07 2012

NEW 3 SECTION ELEMENTARY SCHOOL AT FISK-HOWARD SCHOOL
RECOVERY SCHOOL DISTRICT

211 S. LOPEZ STREET NEW ORLEANS, LOUISIANA 70119

DATE ISSUED:	7 DECEMBER, 2012
REVISED:	
REVISED:	
REVISED:	
REVISED:	
DRAWN BY:	WFD
CHECKED BY:	JAS

PHASE: BID DOCUMENTS

11085

TITLE: 2ND FLR. UNIT B & LOW ROOF FRAMING PLAN

SHEET: S1.06