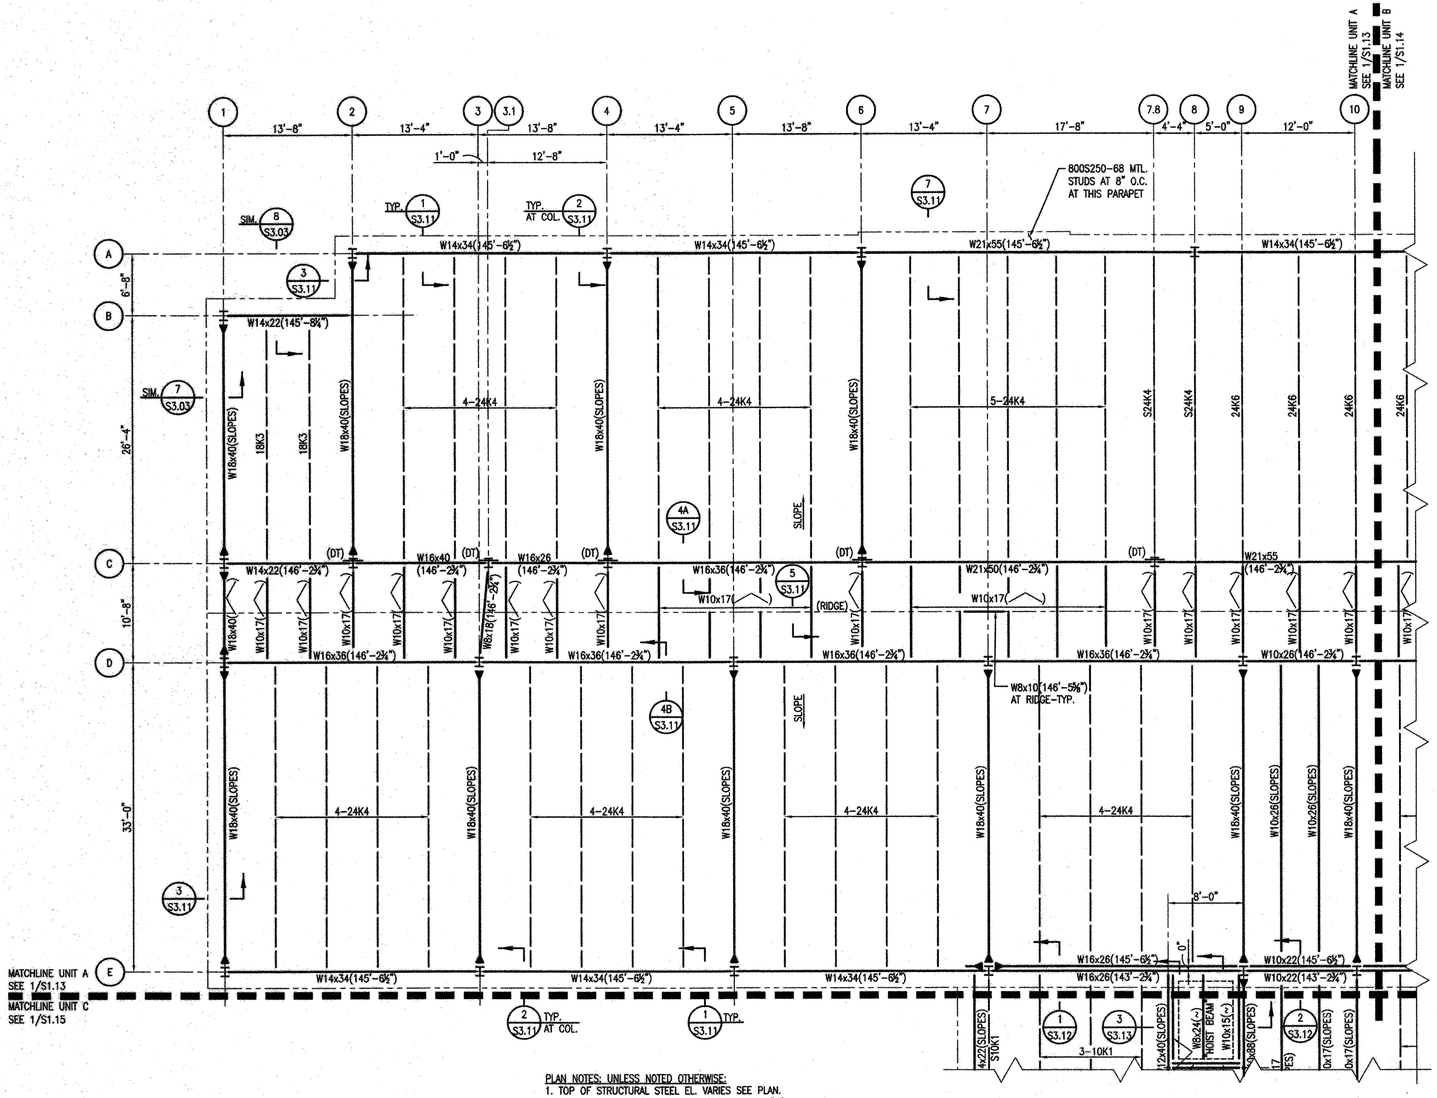

PLAN NOTES: UNLESS NOTED OTHERWISE:

1. TOP OF STRUCTURAL STEEL EL. VARIES SEE PLAN.
2. ROOF SYSTEM TO CONSIST OF 1½" DEEP TYPE "B" 20 GAGE GALVANIZED METAL ROOF DECKING. SEE ARCHITECTURAL DRAWINGS FOR INSULATION & ROOFING ON TOP OF DECKING.
3. – INDICATES MOMENT CONNECTION SEE DETAILS SHT. S4.00.
4. – INDICATES WIND "X" BRACING. SEE ELEVATIONS.
   – INDICATES SINGLE STRUT WIND BRACING. SEE ELEVATIONS.
5. S22K4 – INDICATES SPECIAL JOIST CONNECTION TO COLUMN SEE 4/S4.01.
6. – INDICATES OPENING COORD. SIZE & LOCATIONS WITH ARCH./MECH. DRAWINGS SEE 1/S4.01 SIM.
7. (DT) – INDICATES ROD DRAG TIE AT COLUMN. SEE DETAILS SHEET S4.01.

1 / S1.13 PARTIAL ROOF FRAMING PLAN
1/8"=1'-0"

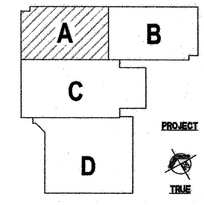

KEY PLAN

MORPHY MAKOFSKY INCORPORATED CONSULTING ENGINEERS (504)488-1317 JOB NO. 12053

VergesRome Architects
FANNING HOWEY A Joint Venture
320 N. Carrollton Avenue, Suite 100
New Orleans, Louisiana 70119
t. 504.488.7739 f. 504.488.7743

© copyright 2012

STATE OF LOUISIANA
DONALD G. MAKOFSKY
License No. 10439
PROFESSIONAL ENGINEER IN CIVIL ENGINEERING
DEC 07 2012

NEW 3 SECTION ELEMENTARY SCHOOL
AT FISK-HOWARD SCHOOL
RECOVERY SCHOOL DISTRICT
211 S.LOPEZ STREET
NEW ORLEANS, LOUISIANA 70119

DATE ISSUED:	7 DECEMBER, 2012
REVISED:	
REVISED:	
REVISED:	
REVISED:	
DRAWN BY:	WFD
CHECKED BY:	JAS

PHASE:
BID DOCUMENTS

11085

TITLE:
ROOF UNIT A FRAMING PLAN

SHEET:
S1.13