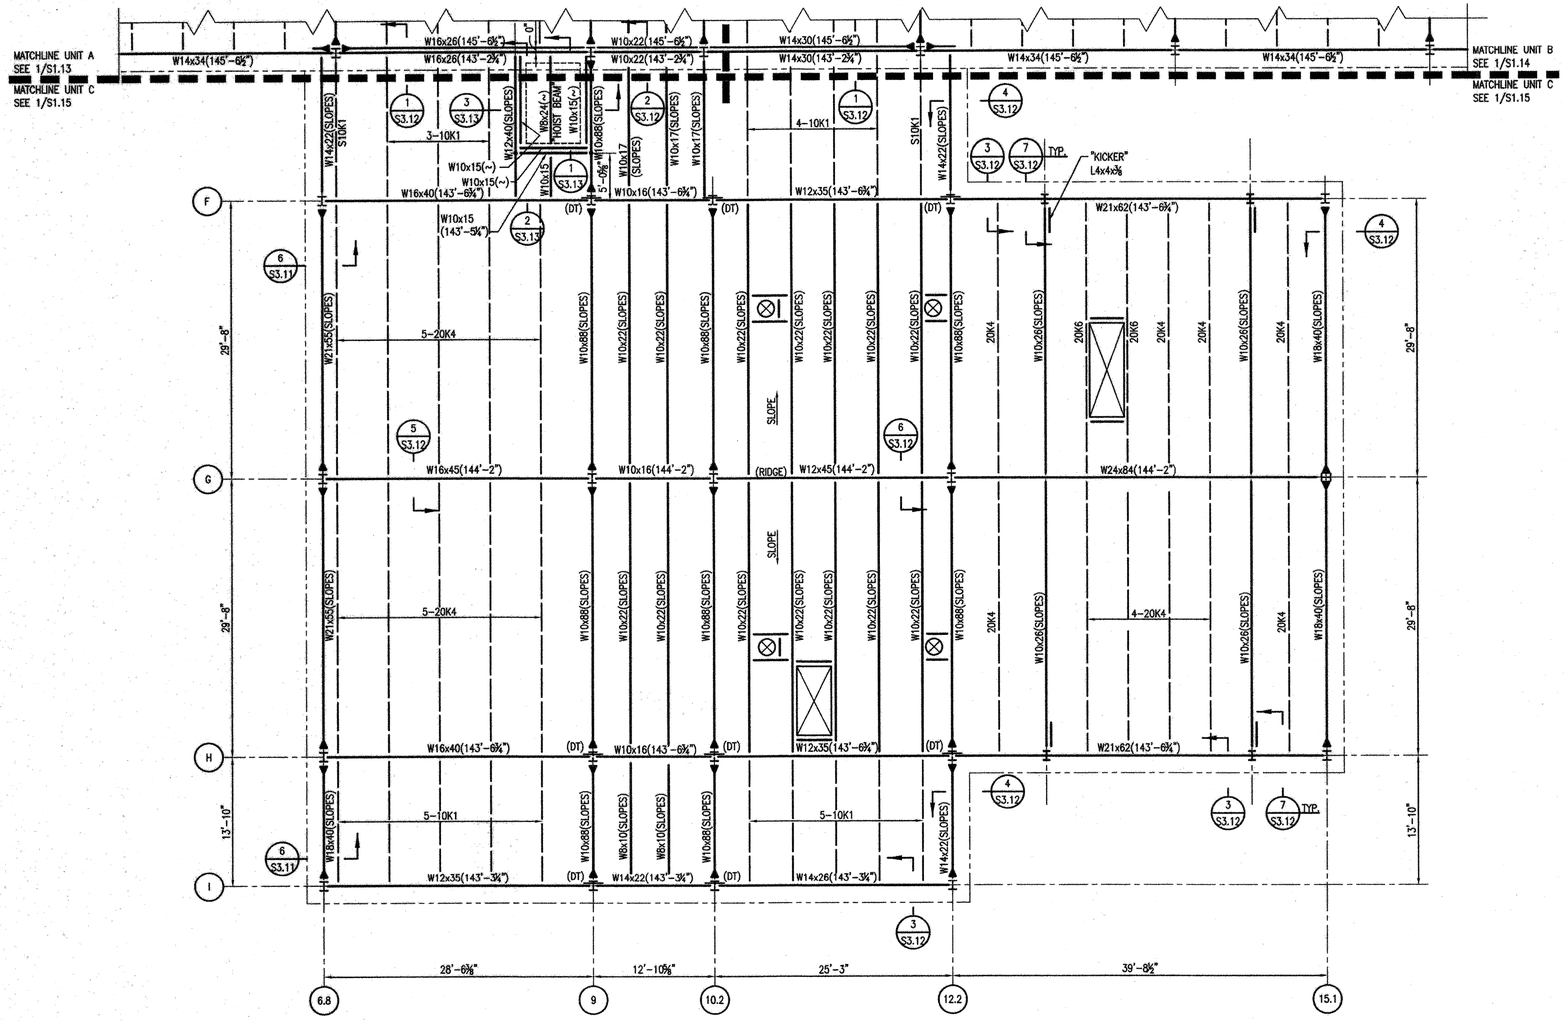

PLAN NOTES: UNLESS NOTED OTHERWISE:
1. SEE SHEET S1.13.
2. (~) – INDICATES TOP OF STEEL EL. 145'-6½".

1 / S1.15 PARTIAL ROOF FRAMING PLAN
1/8"=1'-0"

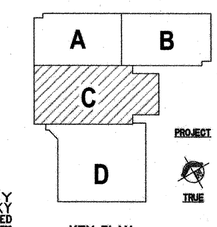

KEY PLAN

MORPHY MAKOFSKY INCORPORATED
CONSULTING ENGINEERS
(504)488-1317
JOB NO. 12053

VergesRome Architects
FANNING HOWEY
A Joint Venture
320 N. Carrollton Avenue, Suite 100
New Orleans, Louisiana 70119
t. 504.488.7739 f. 504.488.7743

© copyright 2012

STATE OF LOUISIANA
DONALD C. MAKOFSKY
License No. 10430
PROFESSIONAL ENGINEER
IN
CIVIL ENGINEERING
DEC 07 2012

NEW 3 SECTION ELEMENTARY SCHOOL AT FISK-HOWARD SCHOOL
RECOVERY SCHOOL DISTRICT

211 S. LOPEZ STREET NEW ORLEANS, LOUISIANA 70119

DATE ISSUED:	7 DECEMBER, 2012
REVISED:	
REVISED:	
REVISED:	
REVISED:	
DRAWN BY:	WFD
CHECKED BY:	JAS
PHASE:	BID DOCUMENTS

11085

TITLE: ROOF UNIT C FRAMING PLAN

SHEET: S1.15