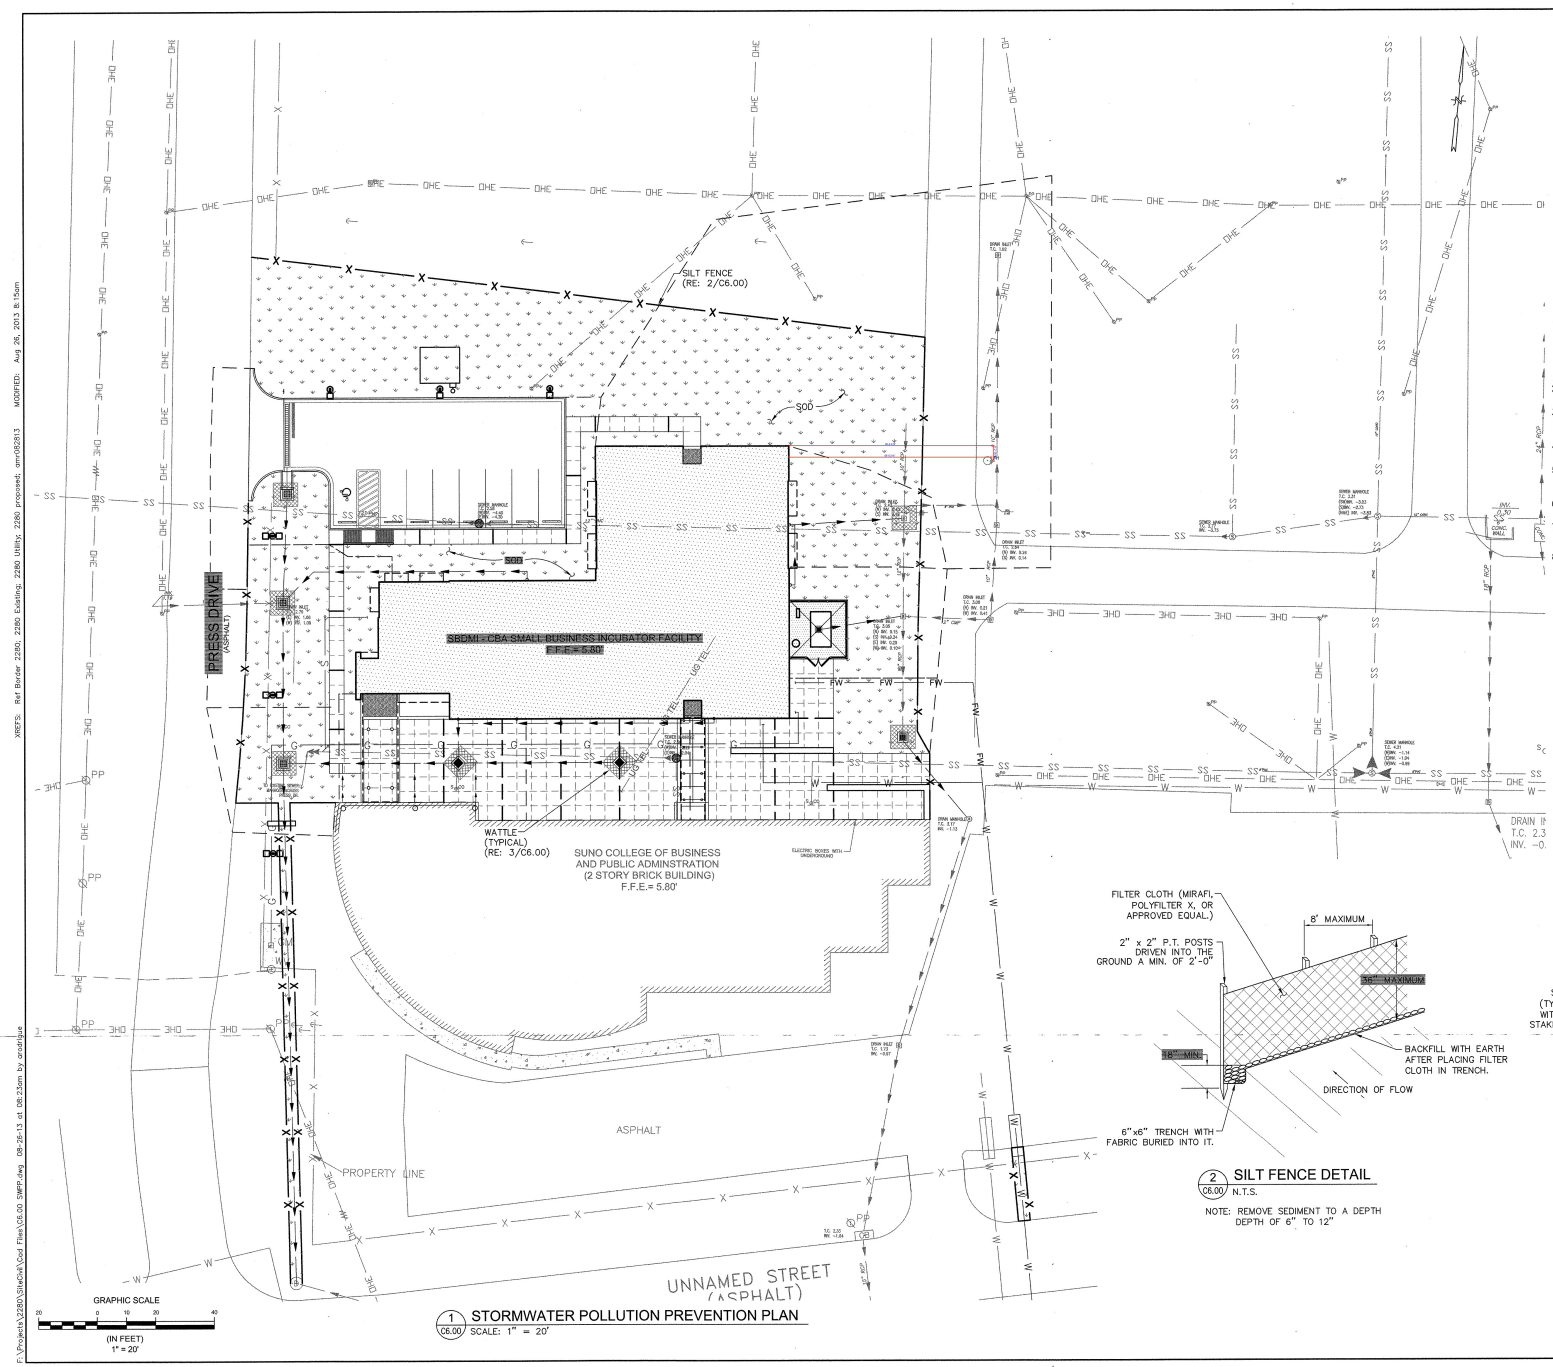

1 C6.00 STORMWATER POLLUTION PREVENTION PLAN
SCALE: 1" = 20'

STORMWATER POLLUTION PREVENTION PLAN

THE CONTRACTOR(S) AND SUB-CONTRACTOR(S) SHALL PROVIDE EROSION AND SEDIMENTATION CONTROL AS DESCRIBED ON THIS DRAWING AND MAINTAIN SUCH COMPLIANCE WITH CITY-PARISH ORDINANCES.
THE EROSION AND SEDIMENTATION CONTROL PLAN ELEMENTS SHALL INCLUDE, BUT ARE NOT LIMITED TO:

CERTIFICATION OF COMPLIANCE
CONTRACTOR SHALL SUBMIT THE "CERTIFICATION OF COMPLIANCE" TO THE ENVIRONMENTAL DIVISION OF THE DEPARTMENT OF PUBLIC WORKS 48 HOURS PRIOR TO CONSTRUCTION.

LPDES NOTICE OF INTENT (NOI) TO DISCHARGE STORMWATER ASSOCIATED WITH CONSTRUCTION ACTIVITY
CONTRACTOR SHALL SUBMIT "LPDES NOTICE OF INTENT (NOI) TO DISCHARGE STORMWATER ASSOCIATED WITH CONSTRUCTION ACTIVITY" 48 HOURS PRIOR TO CONSTRUCTION.

LPDES NOTICE OF TERMINATION (NOT) OF COVERAGE UNDER LPDES GENERAL PERMIT FOR STORMWATER DISCHARGE ASSOCIATED WITH CONSTRUCTION ACTIVITY
CONTRACTOR SHALL SUBMIT "LPDES NOTICE OF TERMINATION (NOT) OF COVERAGE UNDER LPDES GENERAL PERMIT FOR STORMWATER DISCHARGE ASSOCIATED WITH CONSTRUCTION ACTIVITY" - AT THE COMPLETION OF THE PROJECT AFTER FINAL ACCEPTANCE.

1. ALL PERIMETER SILT FENCING SHALL BE IN PLACE PRIOR TO ANY CLEARING ON SITE. (RECOMMENDATIONS ARE SHOWN ON THIS SHEET. FOR EROSION CONTROL DETAIL, CONTRACTOR SHALL MAINTAIN EROSION CONTROL FACILITIES DURING THE ENTIRE CONSTRUCTION PERIOD. FACILITIES ARE TO BE LEFT IN PLACE UNTIL PERMANENT GRASS IS IN STABLE CONDITION.
2. DISTURBED AREAS SHALL BE SEEDED AS SPECIFIED WITHIN 7 DAYS OF COMPLETING CLEARING AND GRUBBING ACTIVITIES.
3. MAINTAIN EROSION AND SEDIMENTATION CONTROL MEASURES/ STRUCTURE AFTER EACH RAINFALL EVENT AND AT LEAST ONCE PER WEEK.
4. ALL NECESSARY MEASURES SHALL BE TAKEN TO THE EXTENT PRACTICABLE.
5. ADDITIONAL EROSION AND SEDIMENT CONTROL MEASURES WILL BE PRACTICED IF DEEMED NECESSARY BY ON-SITE INSPECTIONS.
6. LAND DISTURBING ACTIVITIES SHALL NOT COMMENCE UNTIL APPROVAL HAS BEEN RECEIVED BY GOVERNING AUTHORITIES.
7. CONTRACTOR(S) AND SUB-CONTRACTOR(S) SHALL AGREE TO COMPLY WITH ALL STATE AND LOCAL ORDINANCES WHICH APPLY.
8. CONTRACTOR SHALL INSTALL A TEMPORARY STABILIZED CONSTRUCTION ENTRANCE PRIOR TO ANY CLEARING OR GRADING OPERATIONS.

LEGEND

- REQUIRED STRAW WATTLES AT INLETS
- REQUIRED SILT FENCE
- REQUIRED CATCH BASIN (RE: C3.10)
- REQUIRED SOD

2 C6.00 SILT FENCE DETAIL
N.T.S.

NOTE: REMOVE SEDIMENT TO A DEPTH DEPTH OF 6" TO 12"

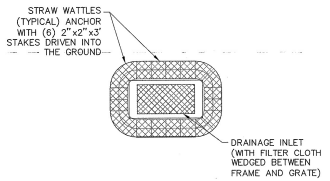

3 C6.00 WATTLES AT CATCH BASINS
SCALE: N.T.S.

Stantec
500 Main Street
Baton Rouge, Louisiana 70801

Date: AUGUST 28, 2013
Drawn By: SB/JM
Checked By: AMR
Project Number: 55-002-11
Revision: Date:

This drawing is the property of FUSION ARCHITECTURE, APC, and is not to be reproduced or copied in whole or in part. It is only to be used for the project and site specifically identified herein.
Scales as stated hereon are valid on the original drawing only.

These plans were prepared in this office under our personal supervision, and to the best of our knowledge comply with state and local codes. We will sign and seal when construction

STATE OF LOUISIANA
ANDRE' M. RODRIGUE
REG. No. 29636
REGISTERED
PROFESSIONAL ENGINEER
8/28/13

chasm+fusion architecture
3488 brentwood drive • baton rouge, louisiana 70809
voice: 225.766.4848 • fax: 225.766.4724
fusionarchitecture.com

SBDMI - CBA SMALL BUSINESS INCUBATOR BUILDING
SOUTHERN UNIVERSITY AT NEW ORLEANS
6803 PRESS DRIVE, NEW ORLEANS, LA 70126

SUNO SOUTHERN UNIVERSITY at NEW ORLEANS

C6.00

STORMWATER POLLUTION PREVENTION PLAN
drawing
BID DOCUMENTS

F:\Projects\12280\StateSoft\Civil Files\C6.00 SWPP.dwg 08-28-13 at 08:23am by arodrigue
XREFS: Ref Border 2280, 2280 Existing, 2280 Utilities 2280 proposed; am/08/2013 MODIFIED: Aug 28, 2013 8:15am