TOTAL PARKING REQUIREMENTS

RESTUARANTS EXIST.–	4000	S.F.–	27	PARKING SPOTS
RESTUARANTS NEW –	10,174	S.F.–	68	PARKING SPOTS
RETAIL– EXIST.	14,253	S.F.–	48	PARKING SPOTS
RETAIL– NEW	24,000	S.F.–	80	PARKING SPOTS
TOTAL	52,427	S.F.	223	PARKING SPOTS
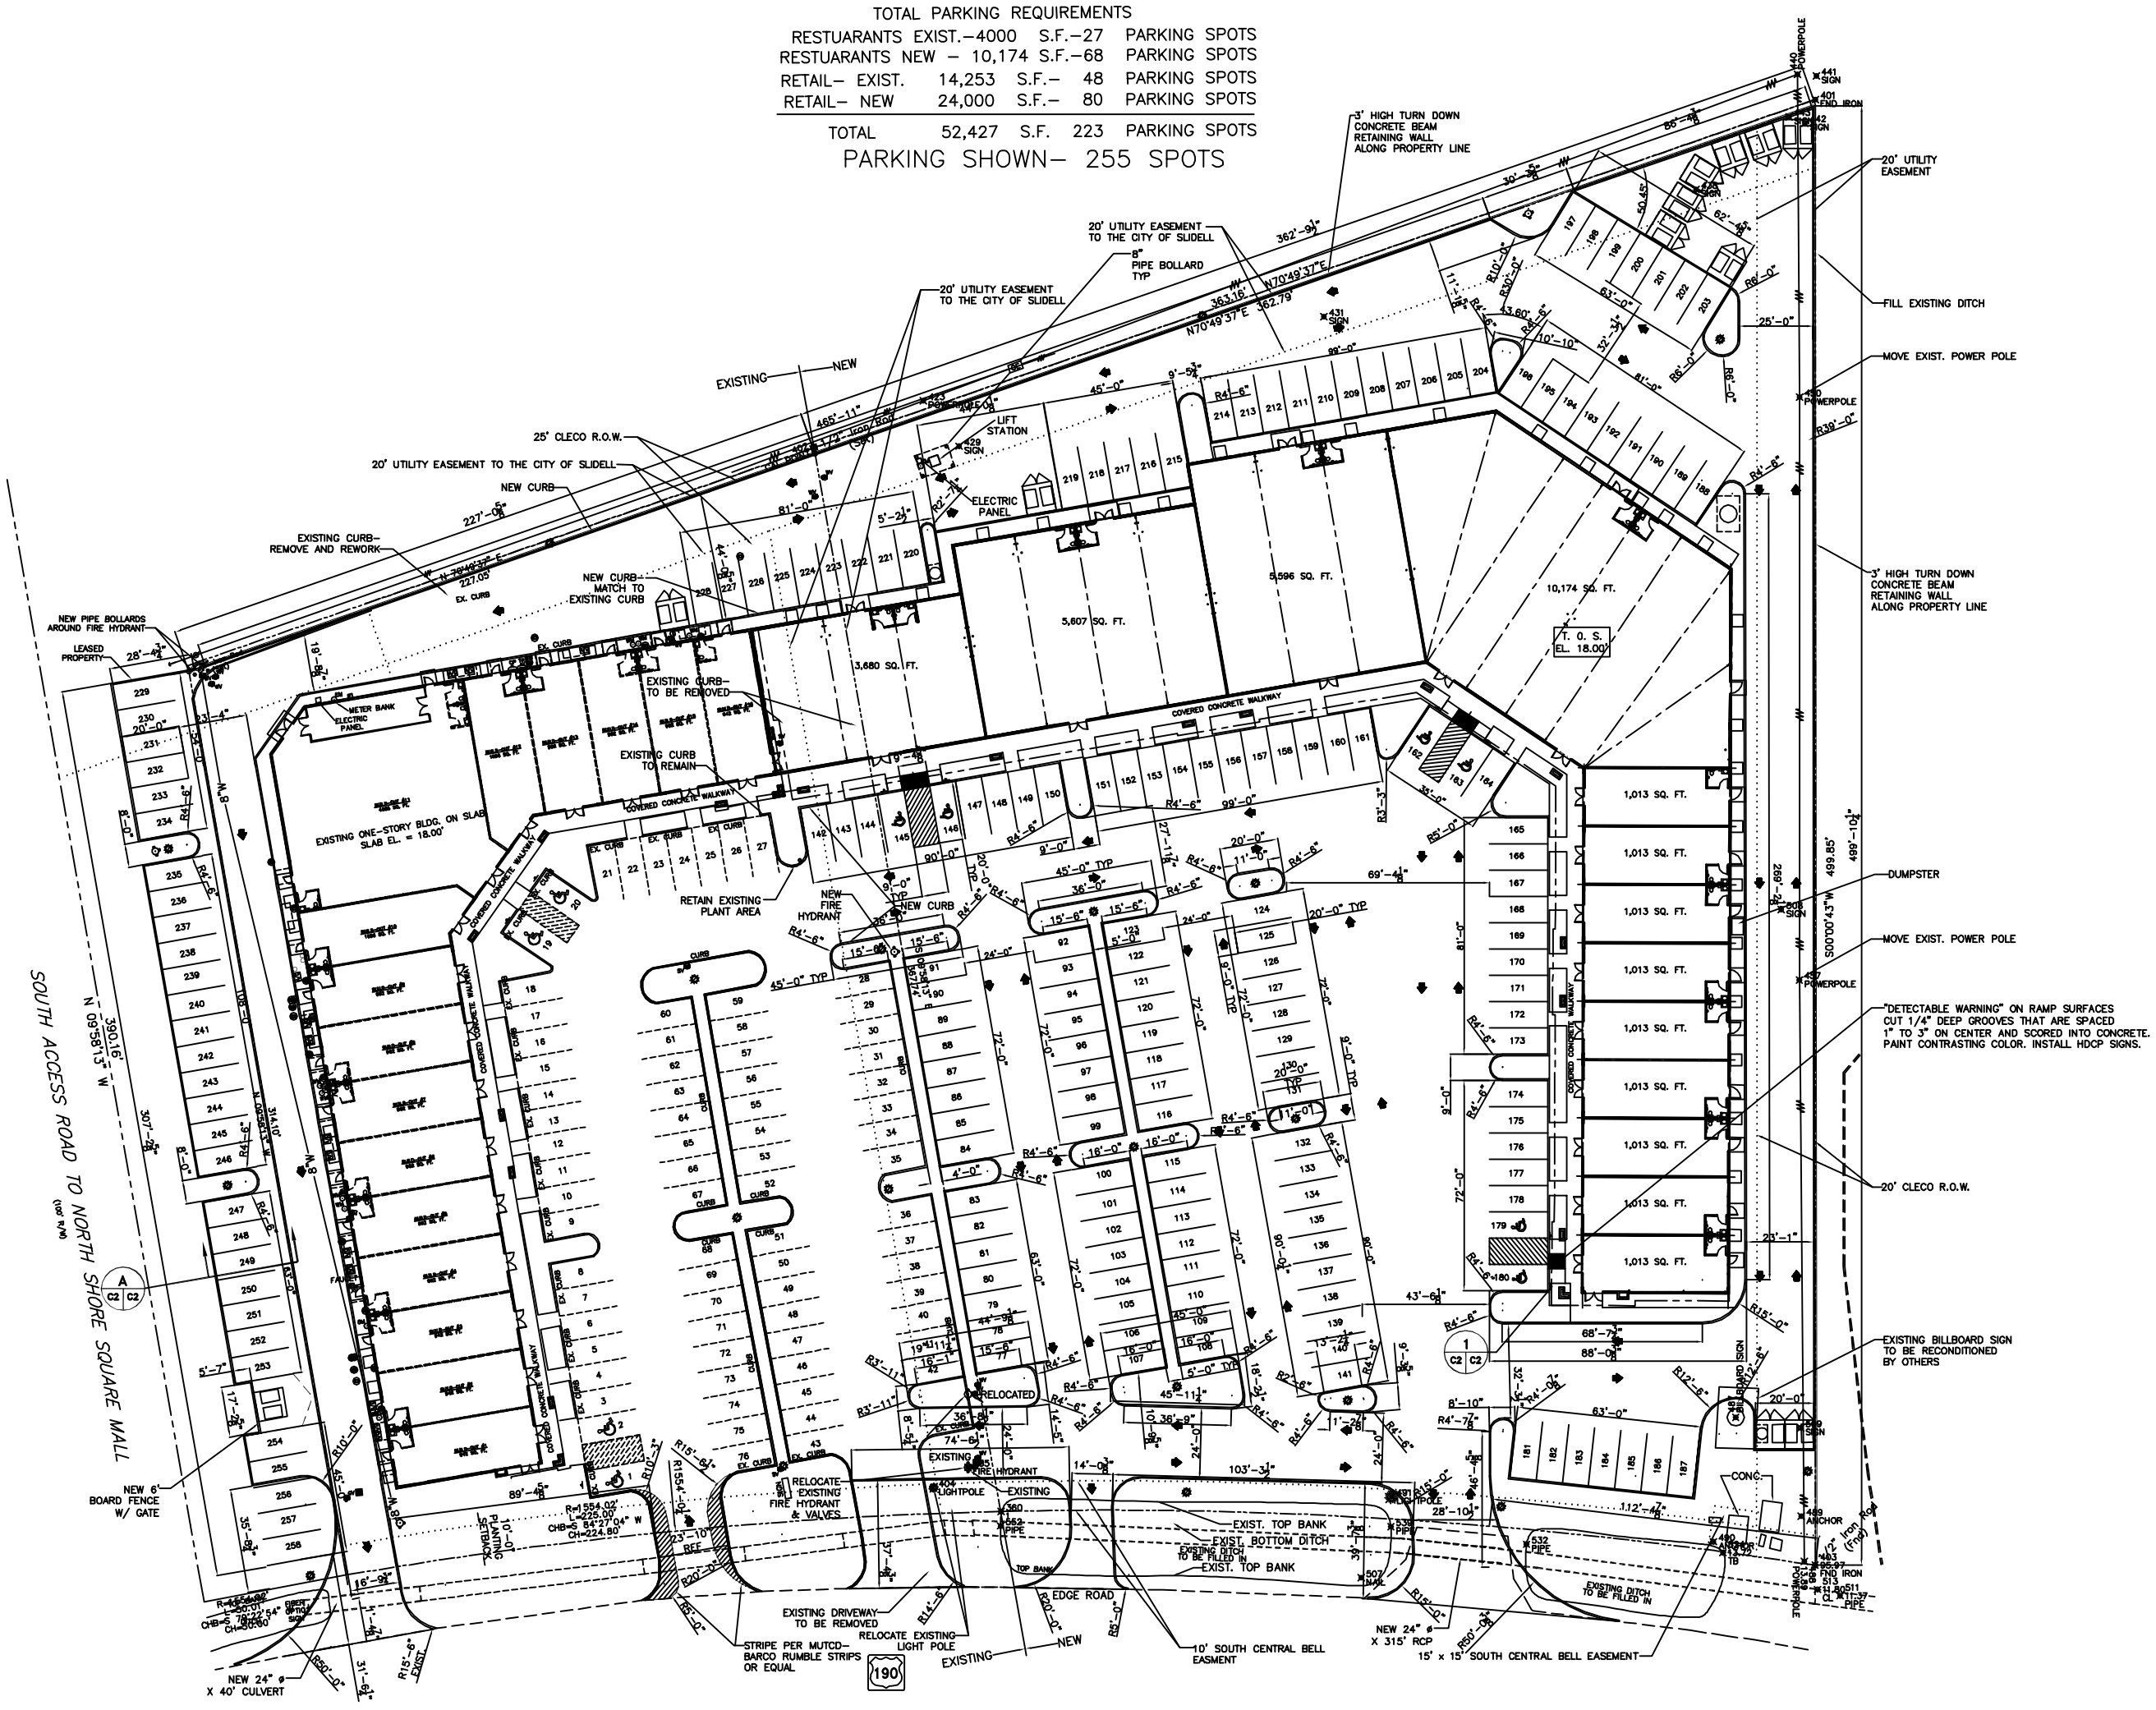
PARKING SHOWN– 255 SPOTS