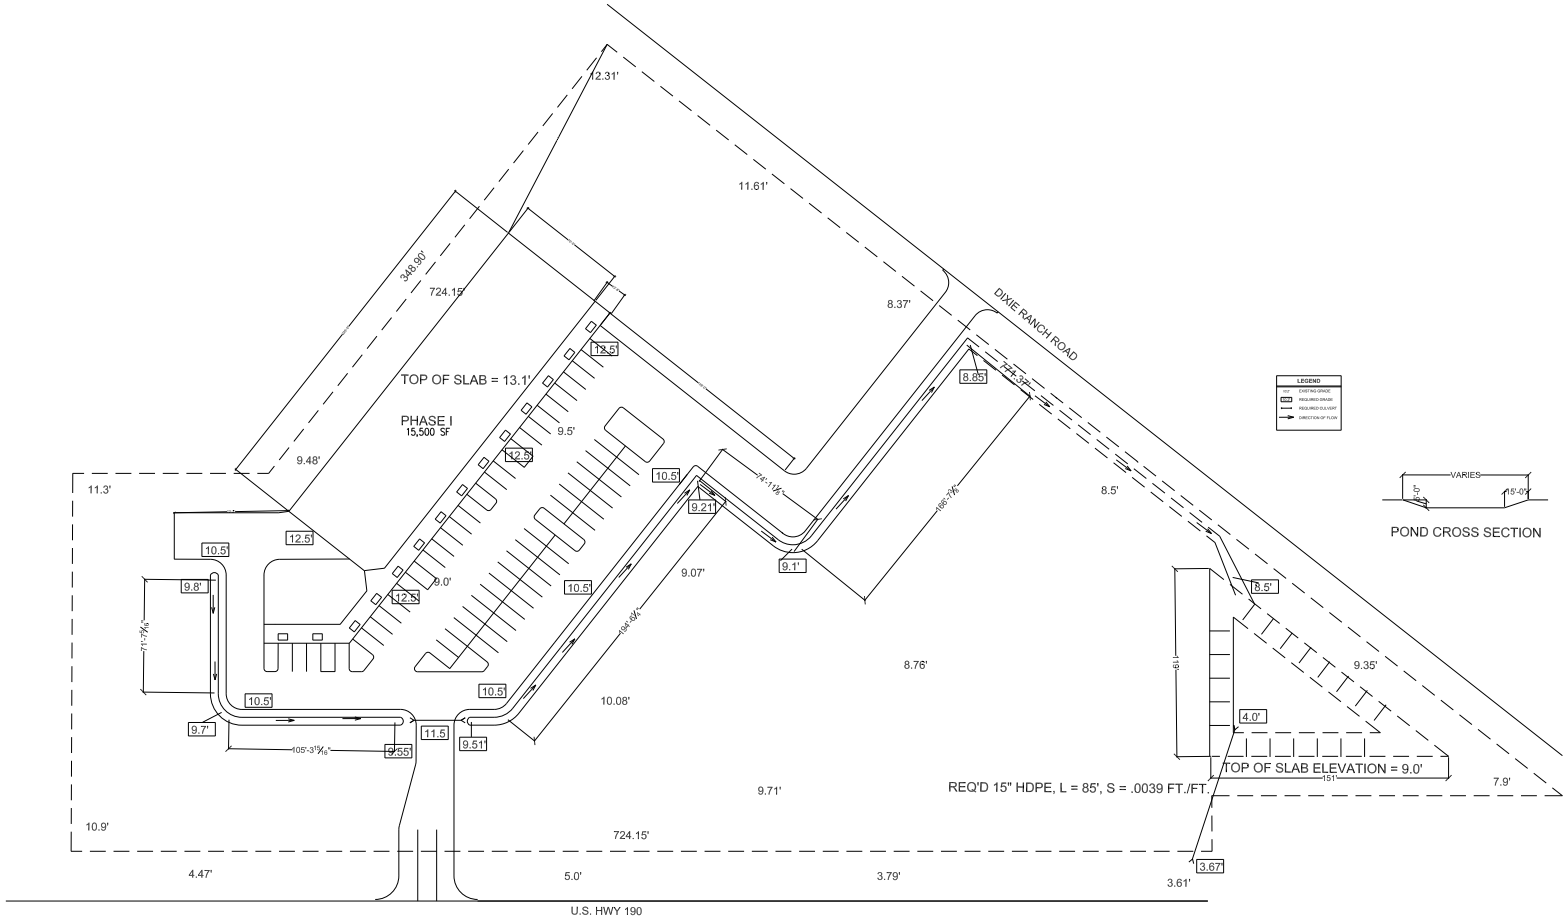

SITE PLAN

SCALE: 1" = 40'-0"

Issue	Description	Date
A	For review and comment	04-10-07

These drawings are instruments of service and are such are the property of Darrell Fussel, P.E. of Abita Springs, Louisiana. Any reproductions, modifications or use of this plan or any part thereof without the written permission of Darrell Fussel of Abita Springs, Louisiana is prohibited and will be prosecuted to the full extent of the law.

Dixie Ranch Road Property

Louisiana

ARROW ENGINEERING & CONSULTING
DARRELL FUSSEL, P.E.
558 Choctaw Drive
Abita Springs, LA 70420
Phone: 985-237-3908

SHEET 1 of 5

C-1