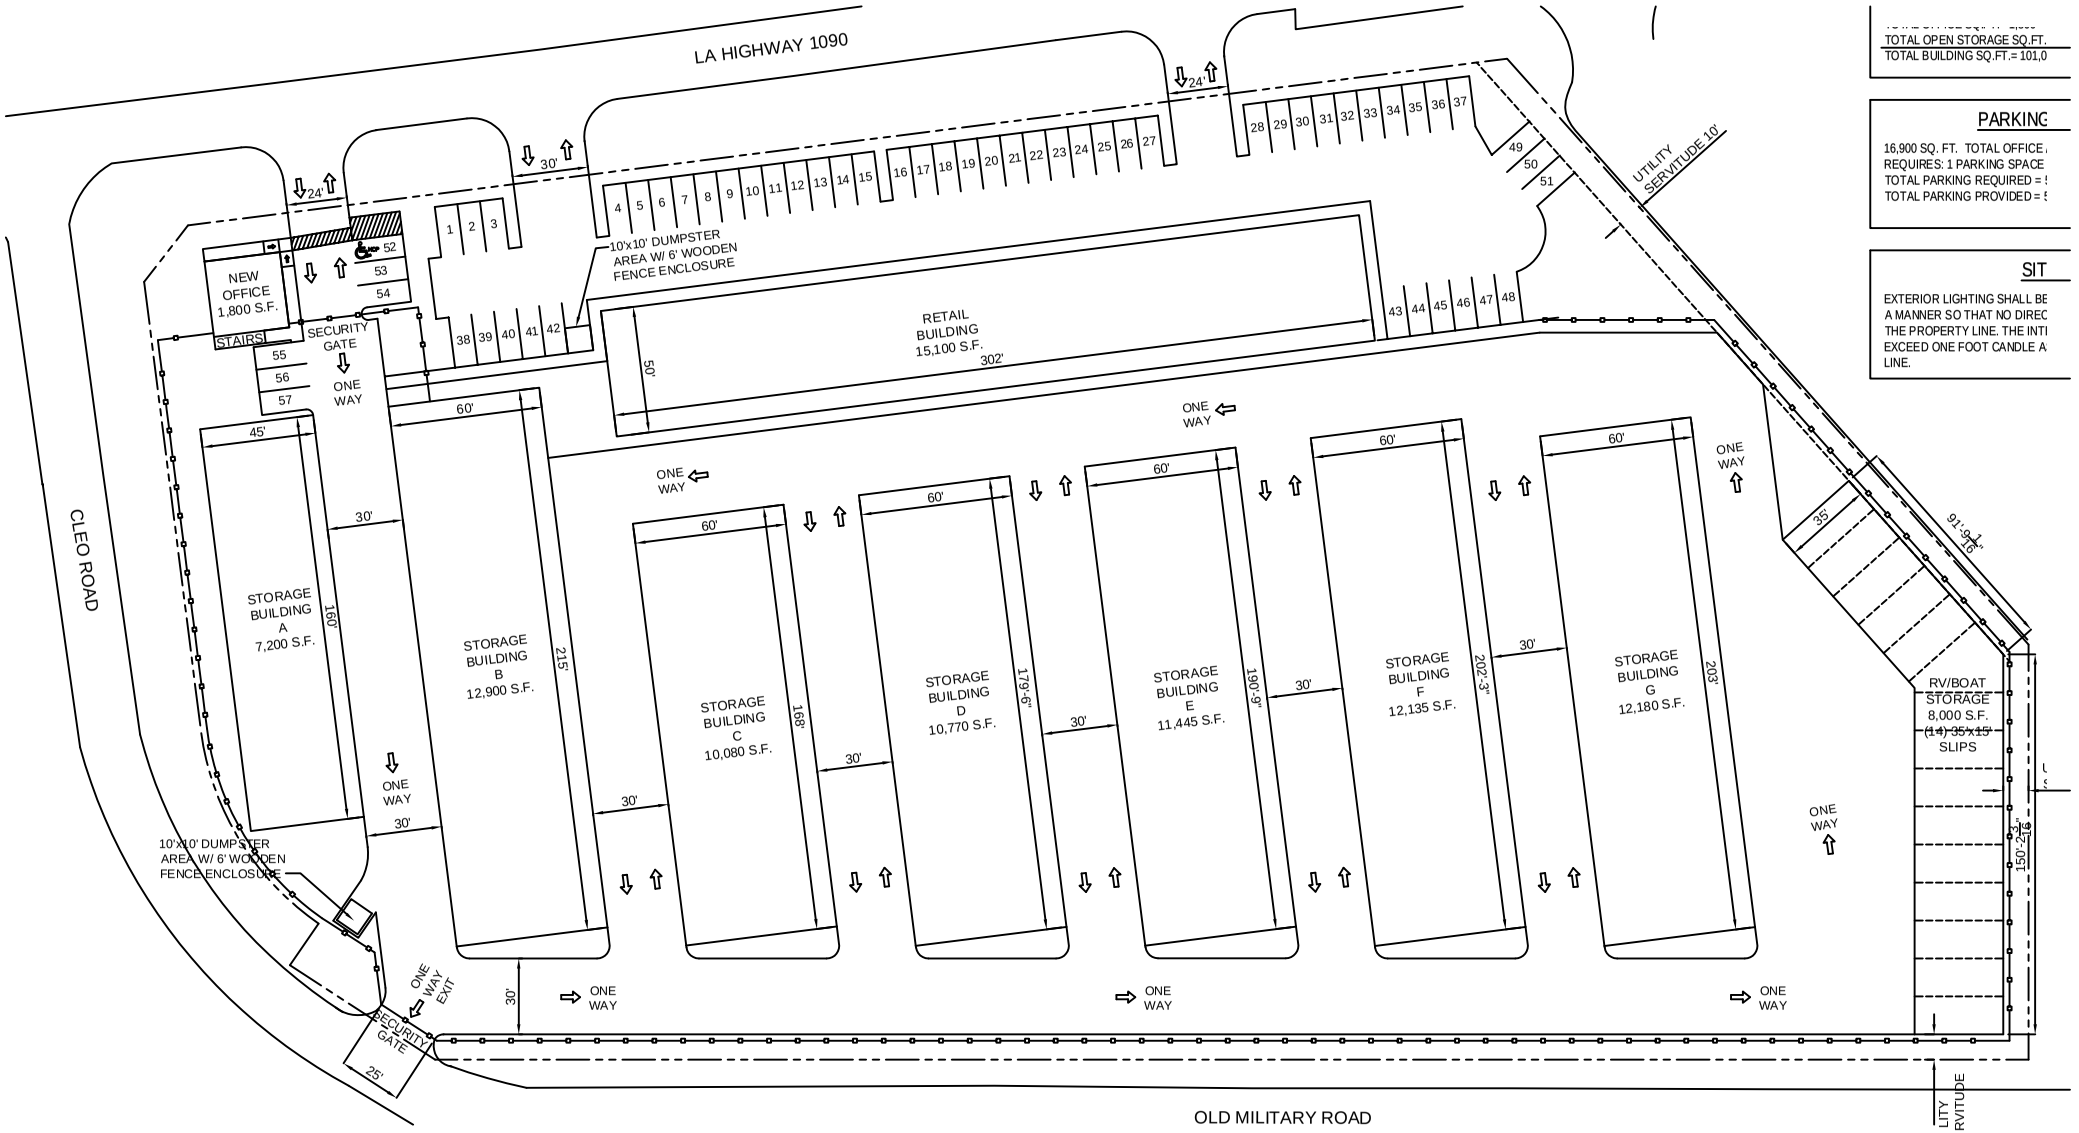

TOTAL OPEN STORAGE SQ.FT.
TOTAL BUILDING SQ.FT.= 101,0

PARKING

16,900 SQ. FT. TOTAL OFFICE
REQUIRES: 1 PARKING SPACE
TOTAL PARKING REQUIRED = 5
TOTAL PARKING PROVIDED = 5

SIT

EXTERIOR LIGHTING SHALL BE
A MANNER SO THAT NO DIREC
THE PROPERTY LINE. THE INTI
EXCEED ONE FOOT CANDLE A
LINE.