FILE NAME: J:\--DAMMON\Architect\1305 St Jadmes Pediatrics\Drawings\Current\St Jadmes Sheet - S1.1.pwg PLOT DATE & TIME: Friday, June 05, 2015 2:31:39 PM

GENERAL CEILING FRAMING NOTES

1. PROVIDE FLOOR FRAMING WITH DOUBLE FLOOR JOIST (2X12 AT 16" O.C.) TO SUPPORT A LIVE LOAD OF 100 PSF. 2X12 LUMBER SHALL BE SOUTHERN PINE #1 GRADE.
2. DOUBLE FLOOR JOIST SHALL BE NAILED TOGETHER STAGGERING T & B AT 12" O.C. FROM EACH SIDE.
3. DIMENSIONAL LUMBER FOR INTERIOR FRAMING AND BLOCKING SHALL BE SOUTHERN PINE #2 GRADE OR BETTER.
4. FRAMING SHALL CONFORM TO AF&PA'S NCD 1, "DETAILS FOR CONVENTIONAL WOOD FRAME CONSTRUCTION".
5. THE MAXIMUM MOISTURE CONTENT OF DIMENSIONAL LUMBER SHALL BE 19%. THE MAXIMUM MOISTURE CONTENT OF PLYWOOD SHALL BE 15%.

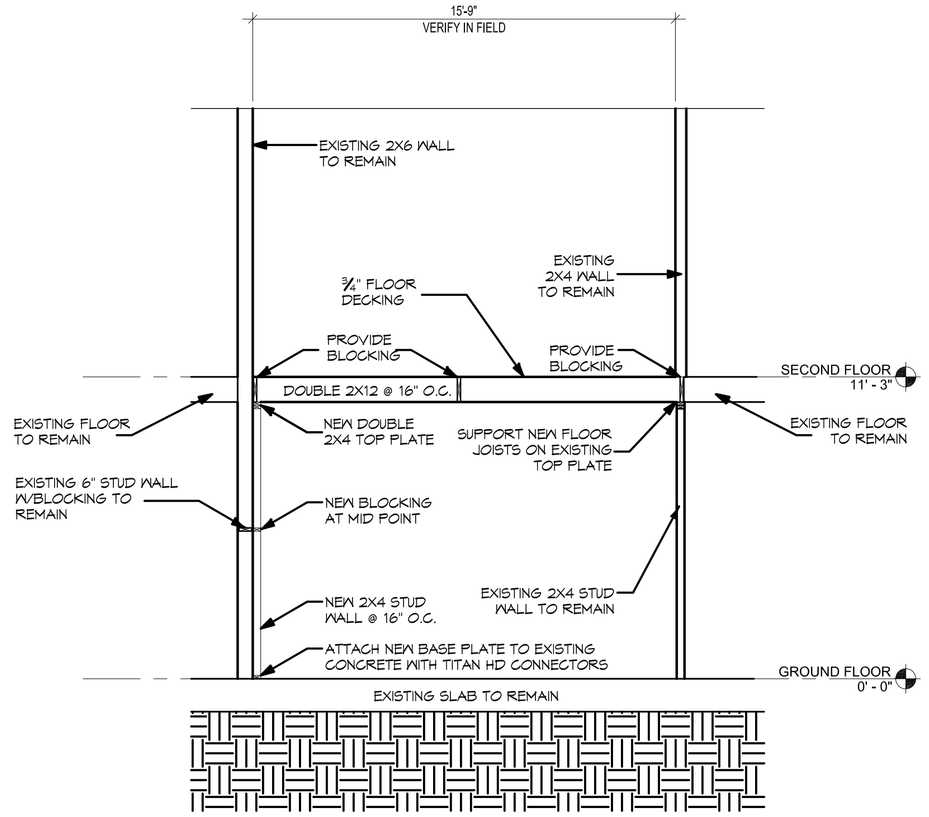

3 SECTION
SCALE: 1/4" = 1' - 0"

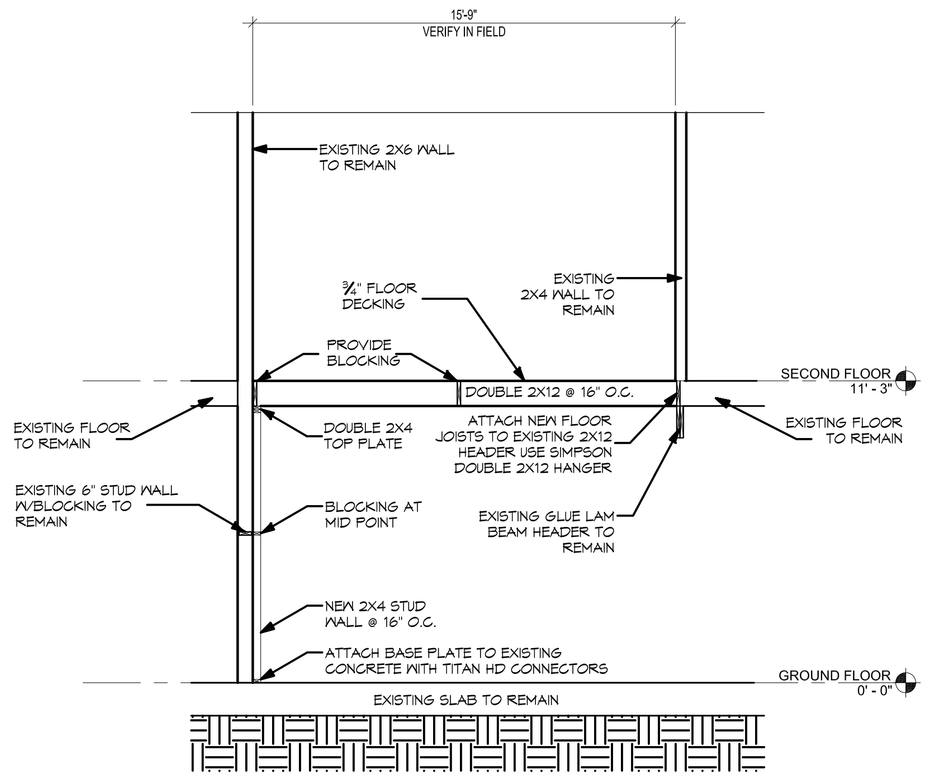

2 SECTION
SCALE: 1/4" = 1' - 0"

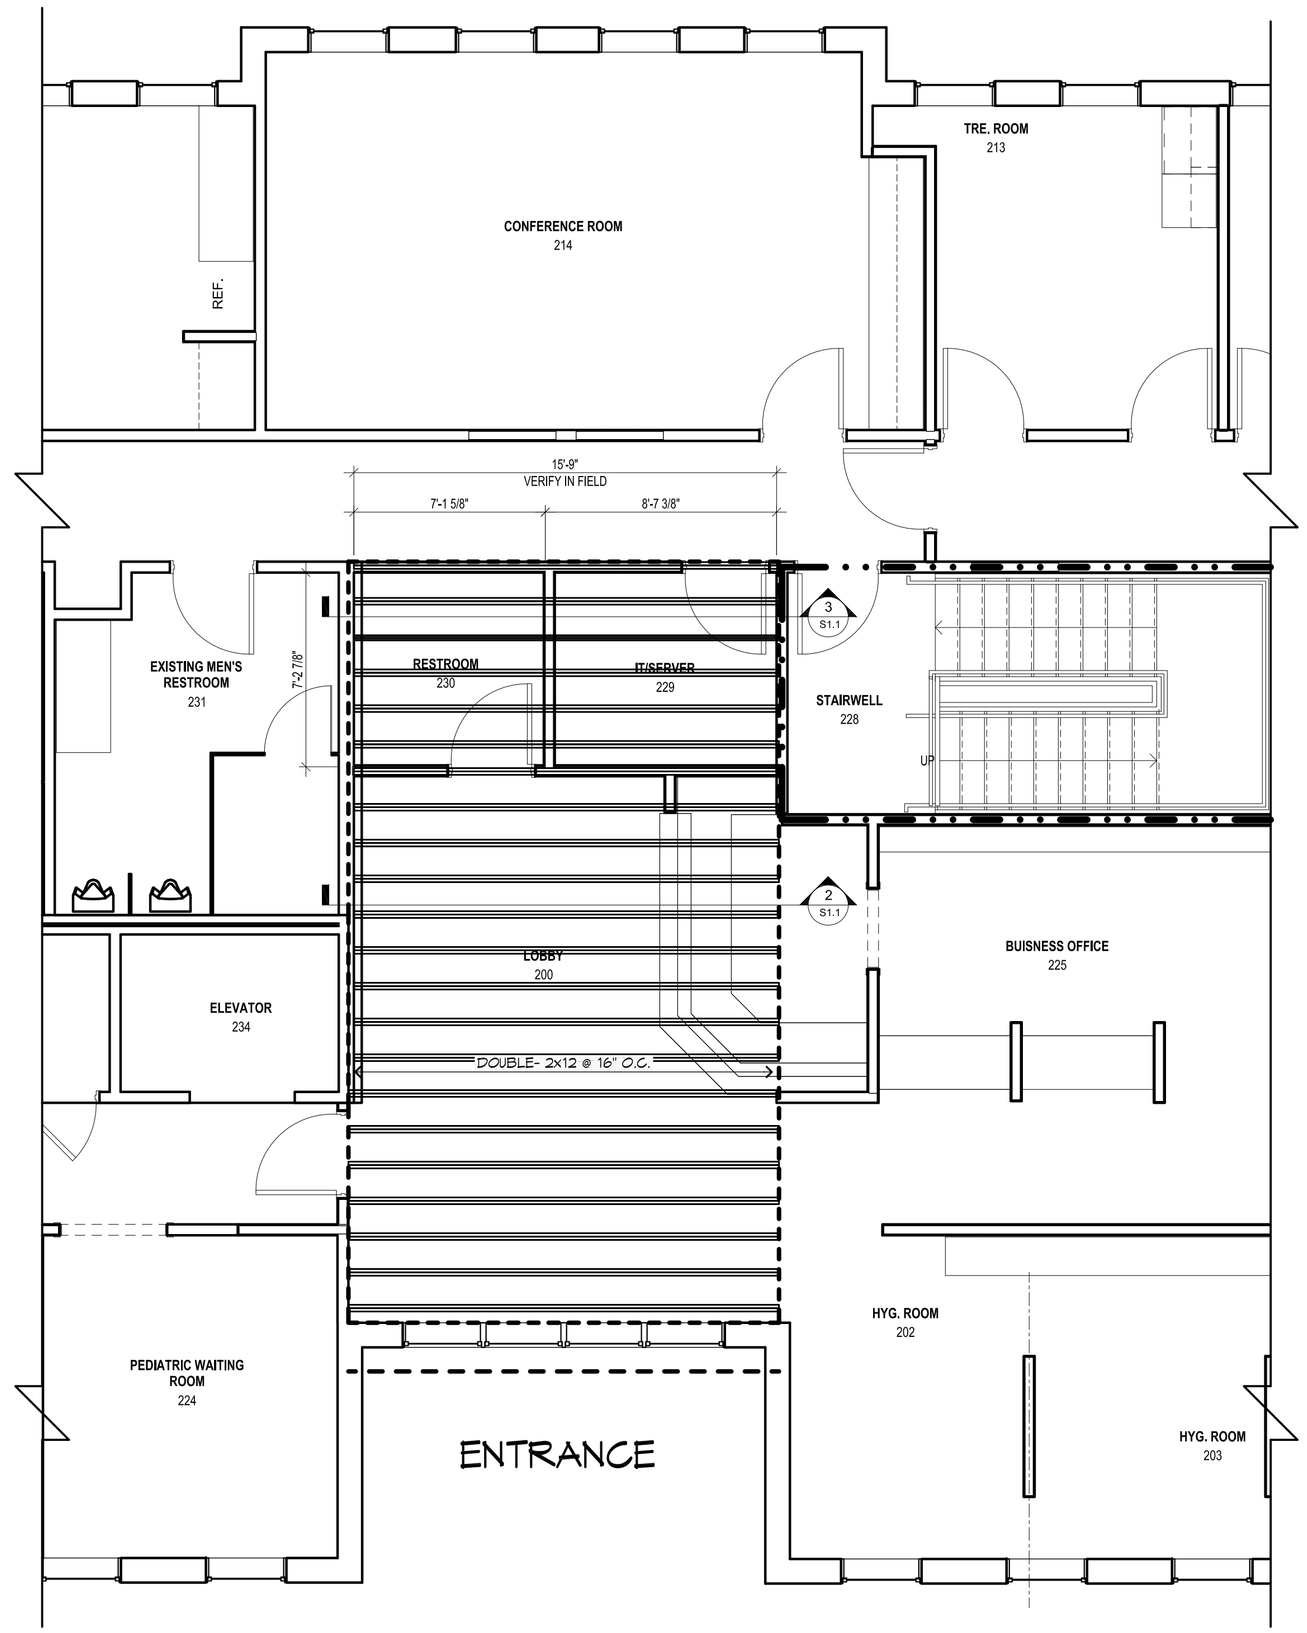

1 PARTIAL FLOOR PLAN
SCALE: 1/4" = 1' - 0"

FLOOR FRAMING

DAMMON ENGINEERING, INC.
Architects & Engineers
www.dammonengineering.com
info@dammonengineering.com
P: 985.649.5332
F: 985.641.5950

Chief Engineer: Brian Mistich, PE
1504 Gause Blvd. Trail
Slidell, LA 70458

#	DESCRIPTION	DATE
	REVISIONS	

SEAL:

STATE OF LOUISIANA
BRIAN A. MISTICH
REGISTERED PROFESSIONAL ENGINEER
6/5/2015

BUILD-OUT
LEBLANC PEDIATRICS
1305 WEST CAUSEWAY APPROACH
MANDEVILLE, LA 70471

JOB No: 215004.01 | DATE: 6/5/2015
DRAWN BY: DD | CHECKED BY: BM

This plan, drawing and specification, design and arrangement is the property of Dammon Engineering, Inc. and shall remain the property of Dammon Engineering, Inc. and shall not be used in whole or in part, without and until the owner has paid all fees to Dammon Engineering, Inc. for which the plans were prepared and developed, without written consent of Dammon Engineering, Inc. Visual contact with these plans shall constitute prima facie evidence of the acceptance of these restrictions.

SHEET TITLE:
STRUCTURAL FLOOR PLAN

DRAWING NUMBER:
S1.1

00