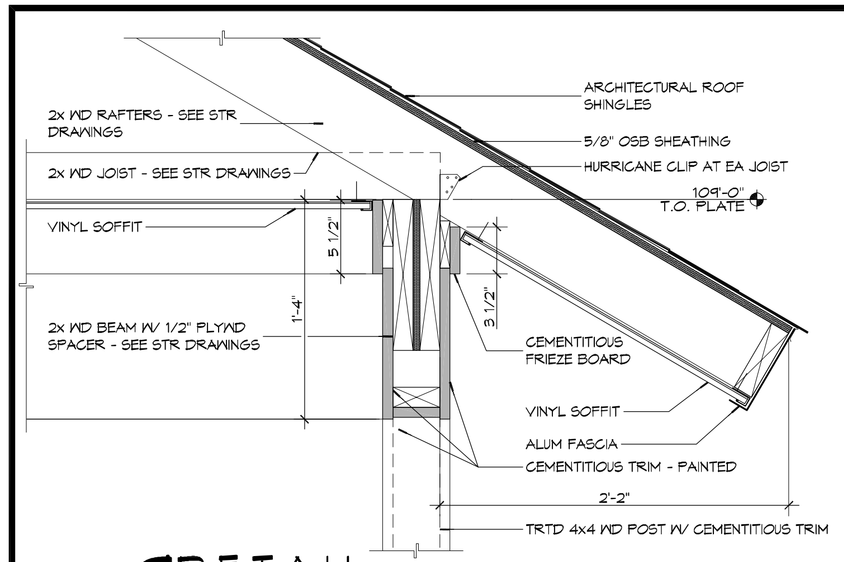

9 DETAIL
SCALE: 1 1/2" = 1'-0"
ROOF OVERHANG AT PORCH

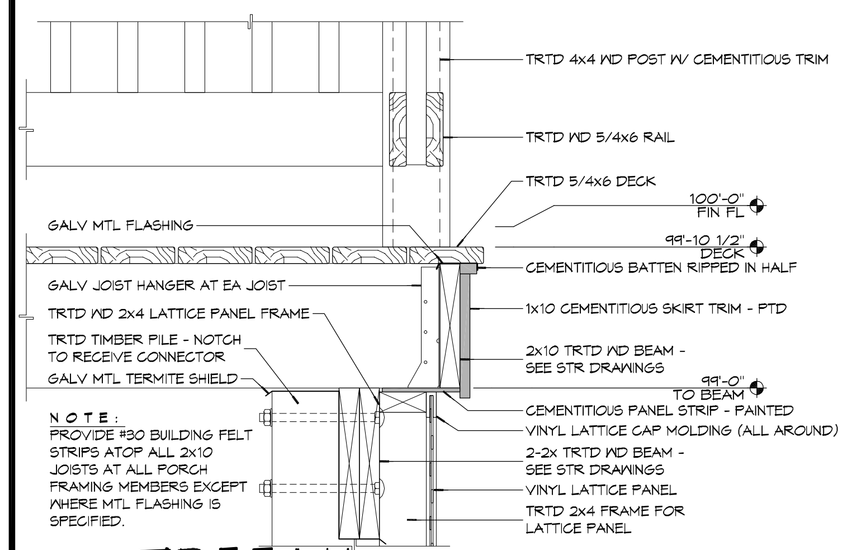

NOTE:
PROVIDE #30 BUILDING FELT STRIPS ATOP ALL 2x10 JOISTS AT ALL PORCH FRAMING MEMBERS EXCEPT WHERE MTL FLASHING IS SPECIFIED.

7 DETAIL
SCALE: 1 1/2" = 1'-0"
PORCH EDGE

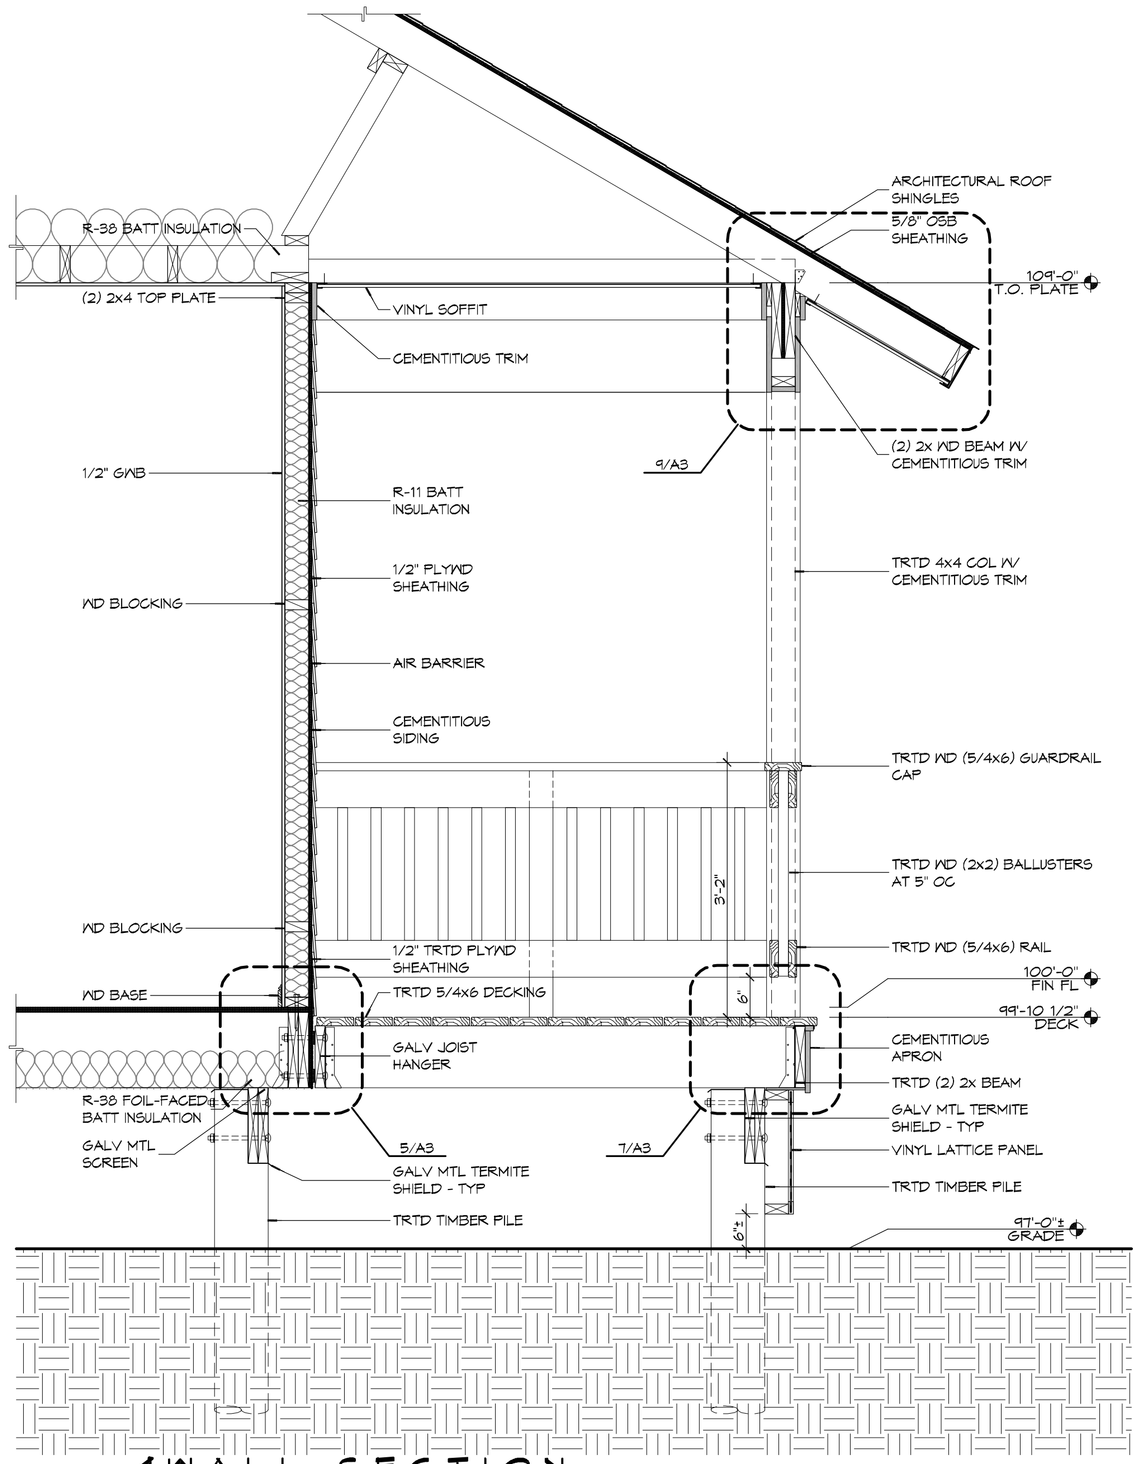

4 WALL SECTION
SCALE: 3/4" = 1'-0"
TYPICAL PORCH

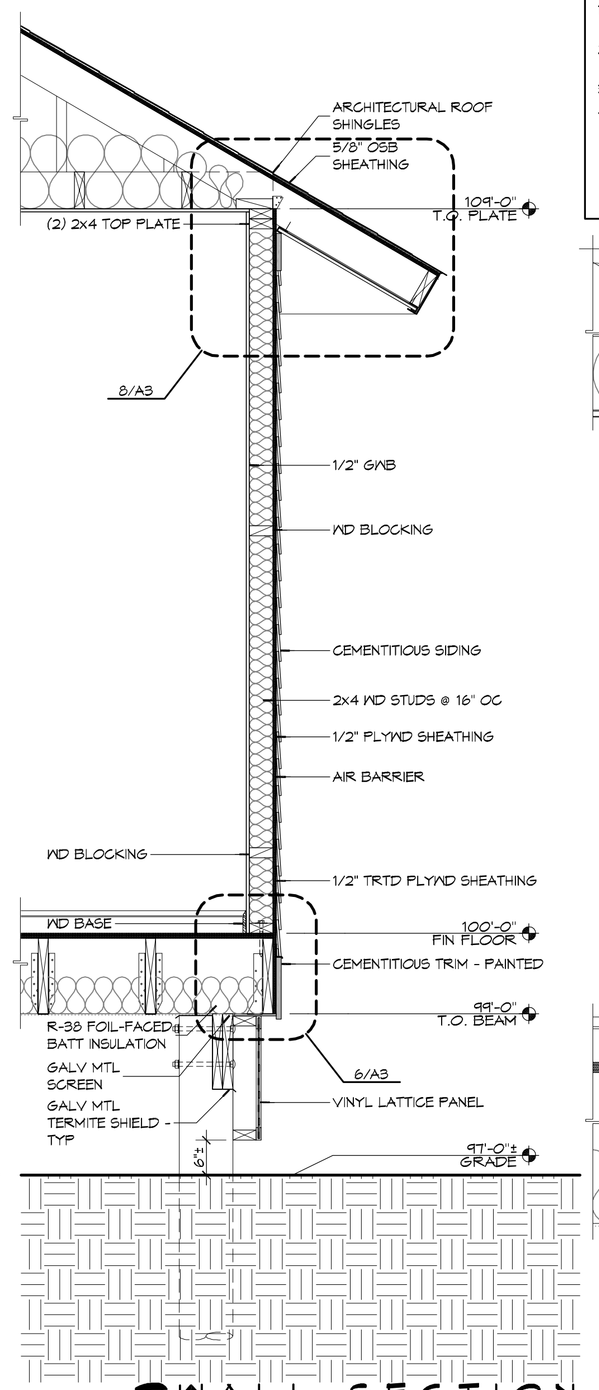

3 WALL SECTION
SCALE: 3/4" = 1'-0"
TYPICAL

GENERAL SHEET NOTES

1. WHERE METAL "Z" FLASHING OCCURS OVERLAP W/ AIR-BARRIER MEMBRANE OR TAPE WITH COMPATIBLE ADHESIVE.
2. ALL METAL FLASHING SHALL BE G185 GALV. MIN 20 GA. DO NOT USE ALUM WHERE IT COMES INTO CONTACT WITH TRTD WD UNLESS A DURABLE BARRIER MATERIAL IS PROVIDED.
3. ALL EXPOSED WD DECKING, TREADS, GUARDRAILS...ETC SHALL BE INSTALLED WITH BEST SIDE UP OR OUT.
4. PROVIDE TRTD 6"x6" PYRAMID POST POINTS W/ COPPER CAPS AT ALL STAIR NEWELL POSTS.

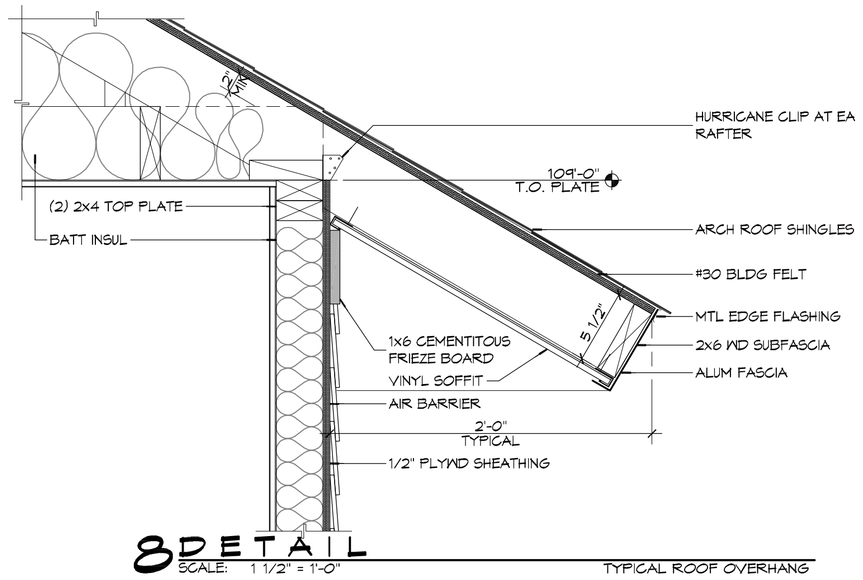

8 DETAIL
SCALE: 1 1/2" = 1'-0"
TYPICAL ROOF OVERHANG

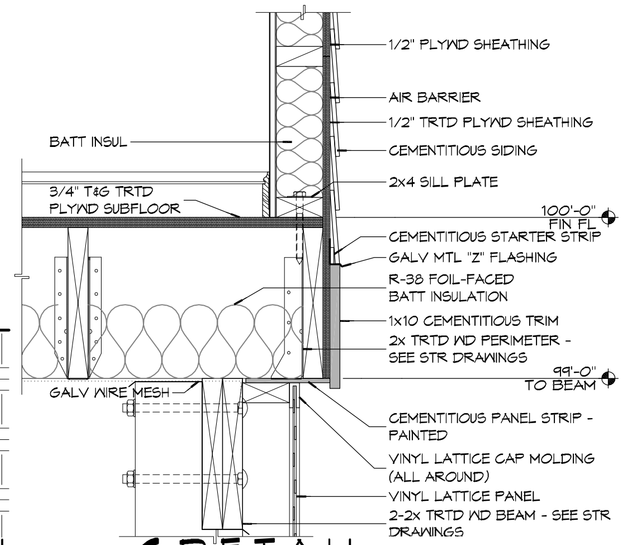

6 DETAIL
SCALE: 1 1/2" = 1'-0"
WALL/FLOOR JUNCTION AT PERIMETER

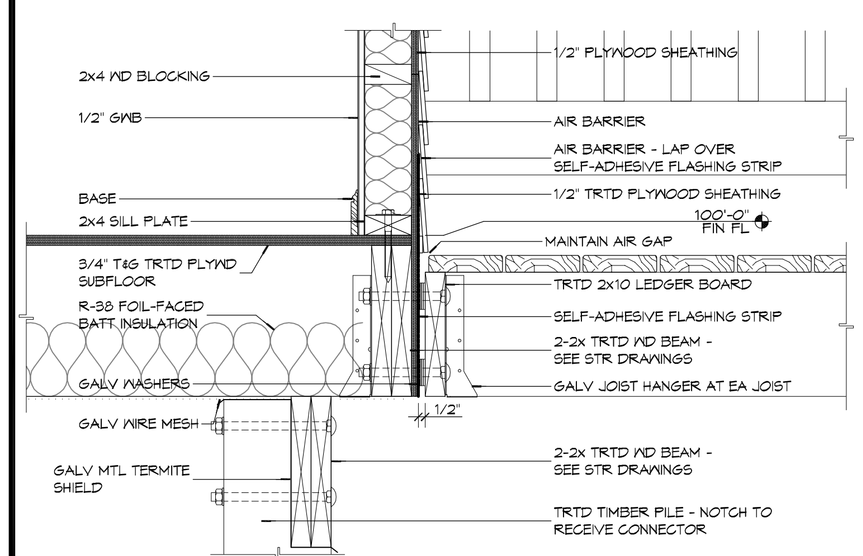

5 DETAIL
SCALE: 1 1/2" = 1'-0"
PORCH LEDGER

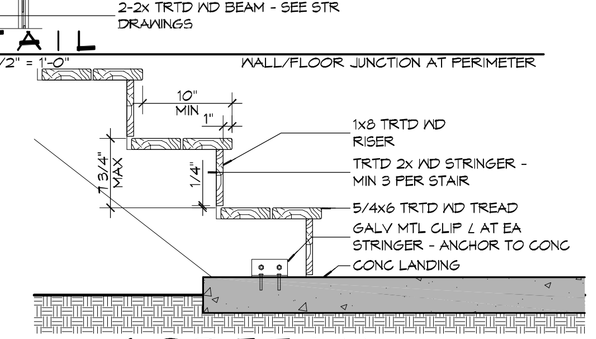

10 DETAIL
SCALE: 1" = 1'-0"
TYPICAL STAIR

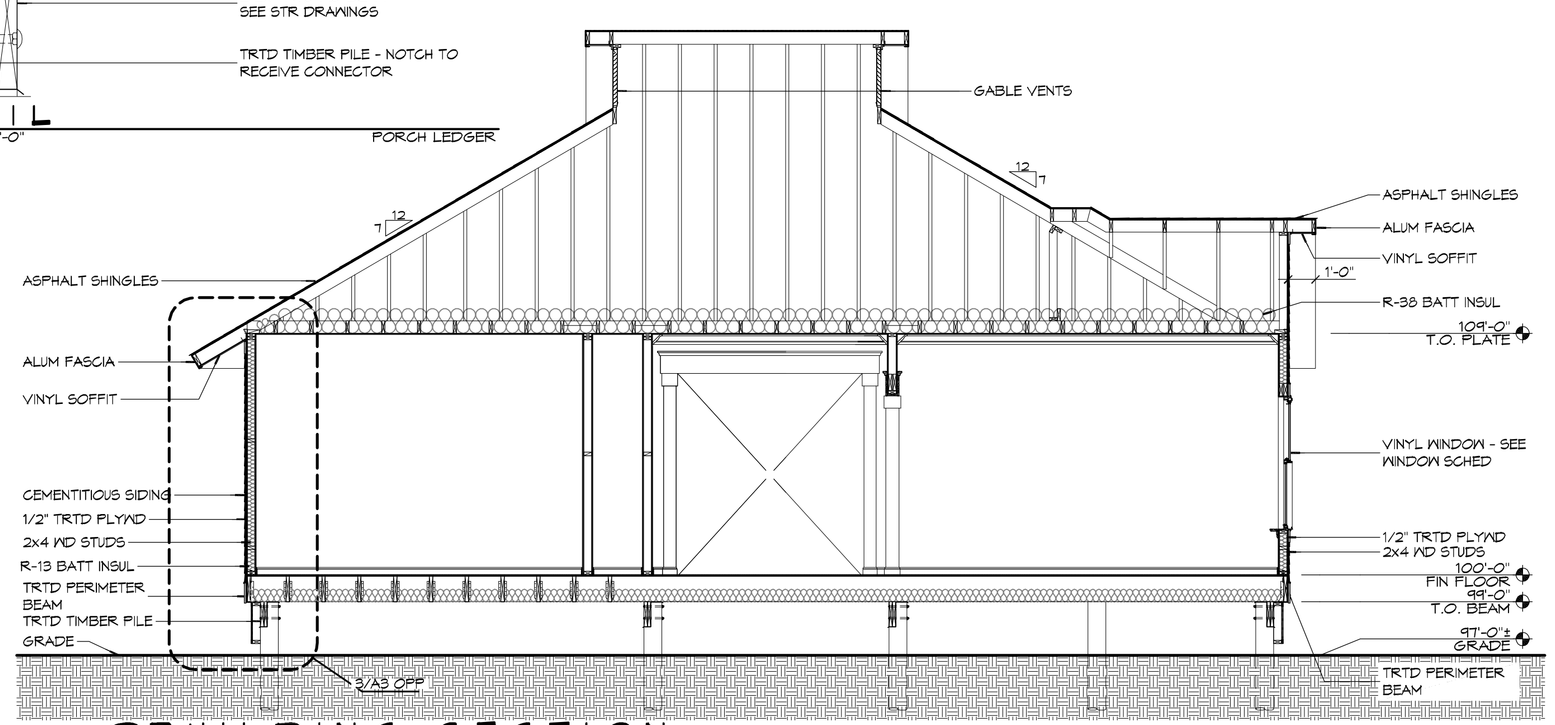

2 BUILDING SECTION
SCALE: 1/4" = 1'-0"

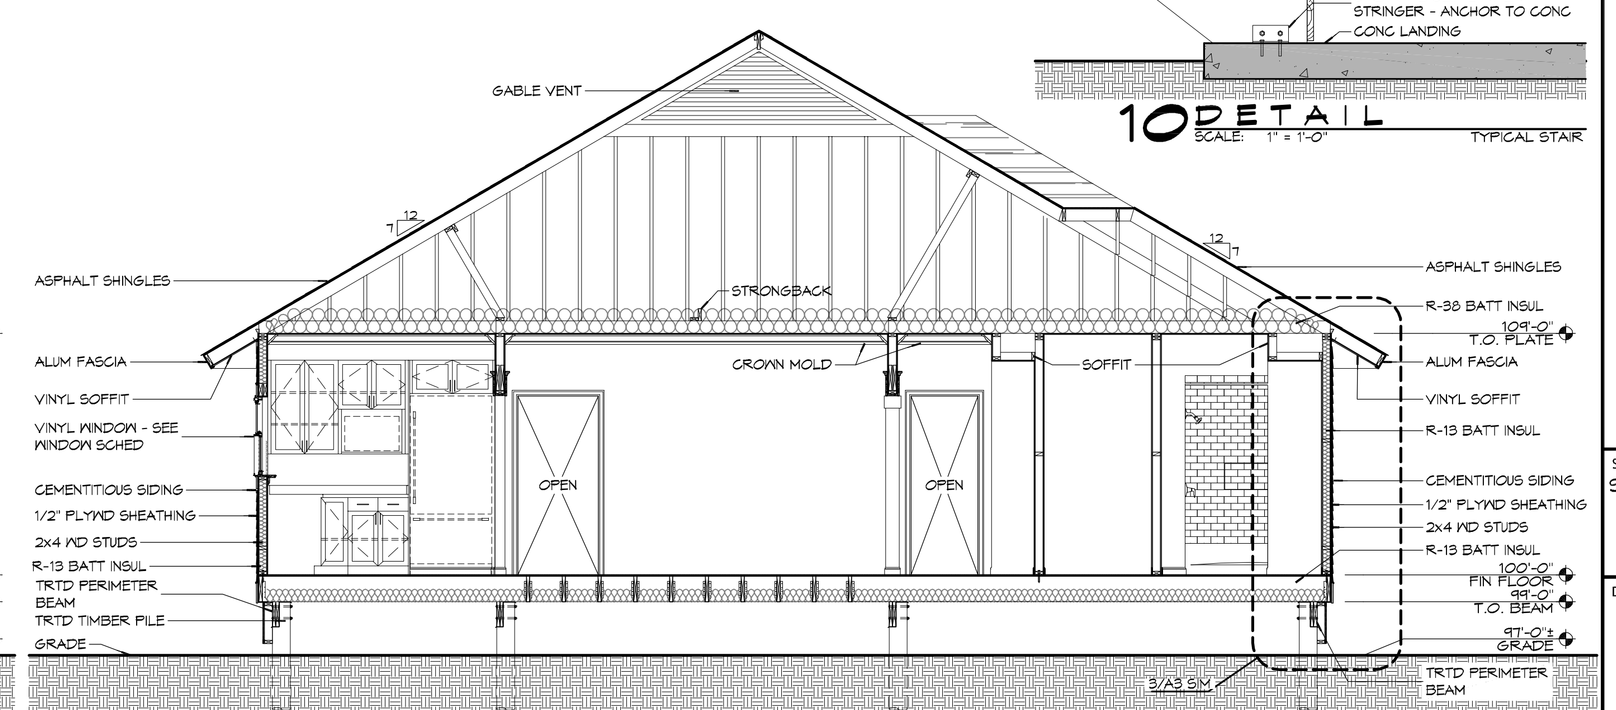

1 BUILDING SECTION
SCALE: 1/4" = 1'-0"

DAMMON ENGINEERING, INC.
Architects & Engineers
www.dammoneng@engineering.com
info@dammoneng@engineering.com
PH: 985.649.3832
F: 985.641.5950
Chief Architect: Kevin J. Kinchen, NCARB
Chief Engineer: Brian Mistich, PE
5540 Ochsner Trail
Slidell, LA 70458

#	DESCRIPTION	DATE
	REVISIONS	

SEAL:
KEVIN J. KINCHEN Reg. No. 5530 STATE OF LOUISIANA REGISTERED ARCHITECT

95% SUBMITTAL NOT FOR CONSTRUCTION

LOUISIANA ARMY NATIONAL GUARD

CAMP VILLERE NEW HOME CONSTRUCTION

CAMP VILLERE, LOUISIANA

JOB No:	2210
DATE:	AUGUST 22, 2014
DRAWN BY:	K.J.K.
CHECKED BY:	K.J.K.

This drawing is a diagrammatic representation of the work to be performed. Dimensions are approximate and shall be verified in the field prior to construction. Do not scale drawings. Any discrepancies found in the drawings shall be reported to the Engineer. Do not proceed without written clarification. Dammon Engineering, N.W. assumes NO liability for work not in accordance with these drawings.

SHEET TITLE:
SECTIONS AND DETAILS

DRAWING NUMBER:
A3

SHEET No: 7 of 12