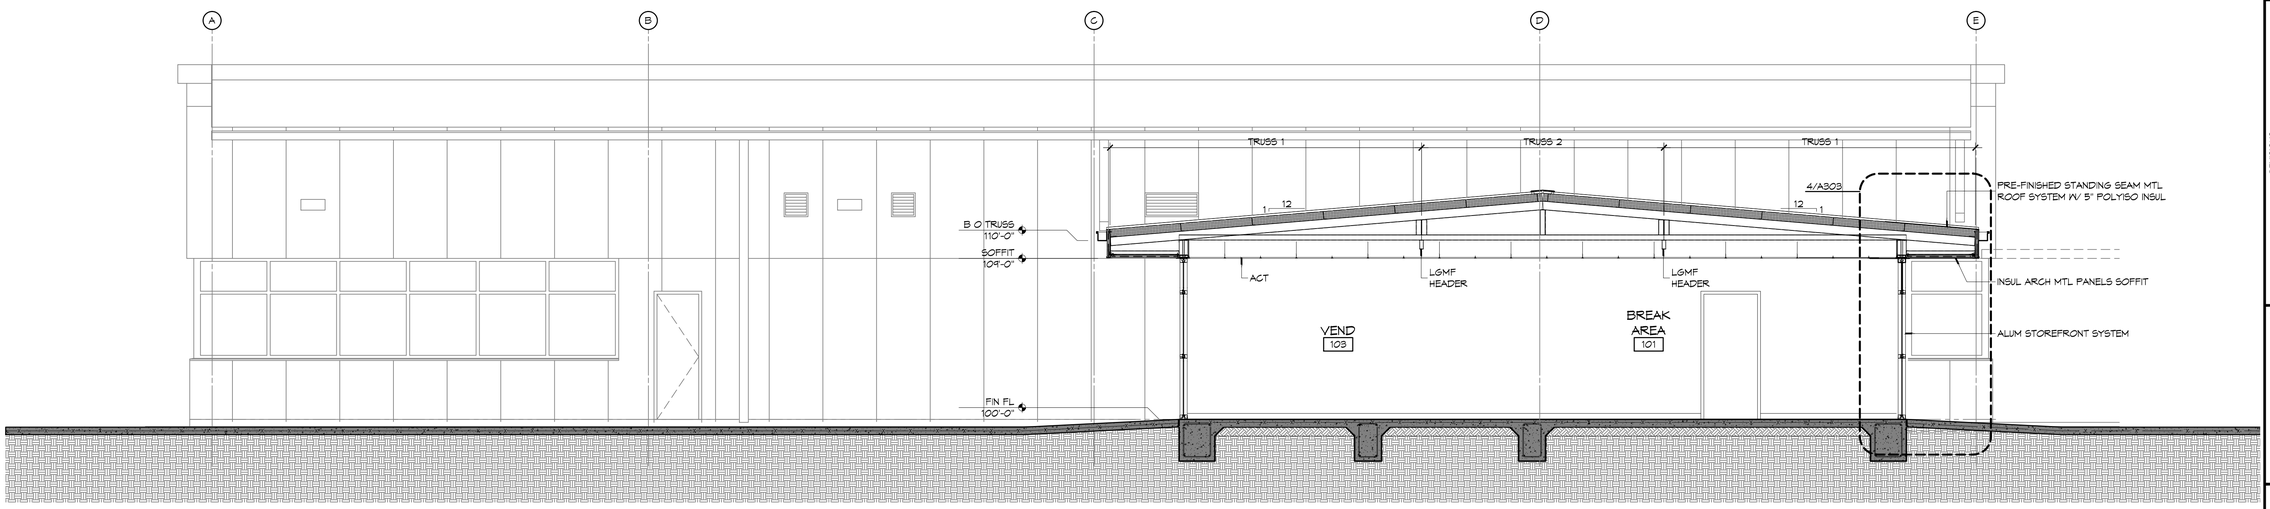

2 BUILDING SECTION
SCALE: 1/4" = 1'-0"

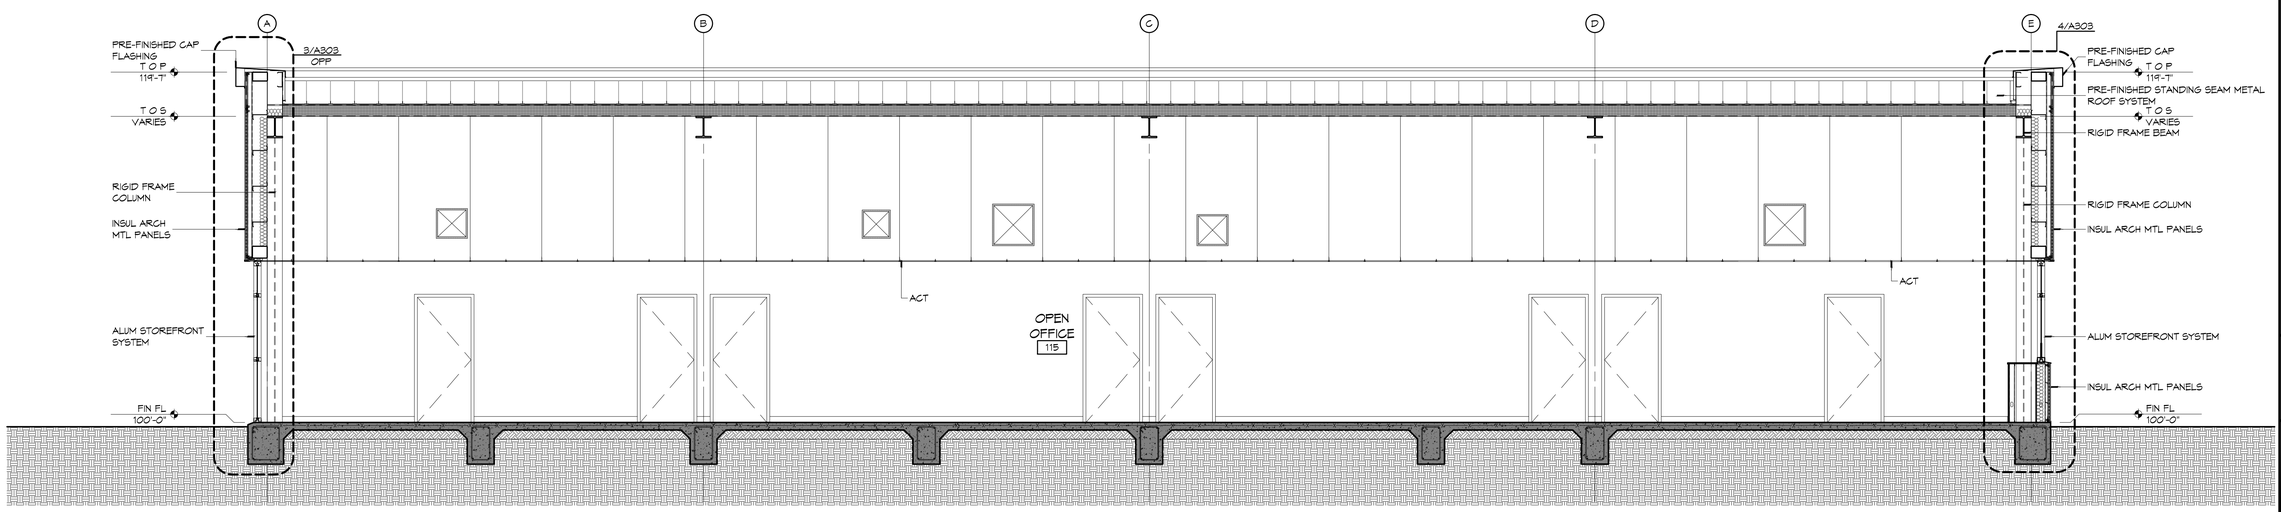

1 BUILDING SECTION
SCALE: 1/4" = 1'-0"

DAMMON ENGINEERING, INC.
Architects & Engineers
www.dammonengineering.com
info@dammonengineering.com
P: 985.641.5952
F: 985.641.5950
Chief Architect: Kevin J. Kinchen, NCARB
Chief Engineer: Brian Wistich, PE
5500 Crowder Trail
Slidell, LA 70458

REVISIONS

#	DESCRIPTION	DATE

SEAL:

KEVIN J. KINCHEN
Reg. No. 35590
STATE OF LOUISIANA
REGISTERED ARCHITECT

8/5/2015

NEW OFFICE BUILDING ADDITION:

TEXTRON Marine & Land Systems

252 STONE ROAD
SLIDELL, LOUISIANA

JOB No:	2203	DATE:	AUGUST 5, 2015
DRAWN BY:	KJK	CHECKED BY:	KJK

THIS DOCUMENT IS THE PROPERTY OF DAMMON ENGINEERING, INC. AND MAY NOT BE REPRODUCED OR USED WITHOUT WRITTEN PERMISSION. THE DESIGNS, DRAWINGS AND SPECIFICATIONS AS INSTRUMENTS OF SERVICE ARE AND SHALL REMAIN THE PROPERTY OF DAMMON ENGINEERING, INC. WHEN THE PROJECT FOR WHICH THEY WERE PREPARED HAS BEEN COMPLETED, THE RIGHT TO USE THE DESIGNS, DRAWINGS AND SPECIFICATIONS FOR OTHER PROJECTS OR WORK WHICH WAS NOT PREPARED BY DAMMON ENGINEERING, INC. IS PROHIBITED WITHOUT THE WRITTEN CONSENT OF DAMMON ENGINEERING, INC.

SHEET TITLE:
BUILDING SECTIONS

DRAWING NUMBER:

A302

SHEET No: 17 of 26