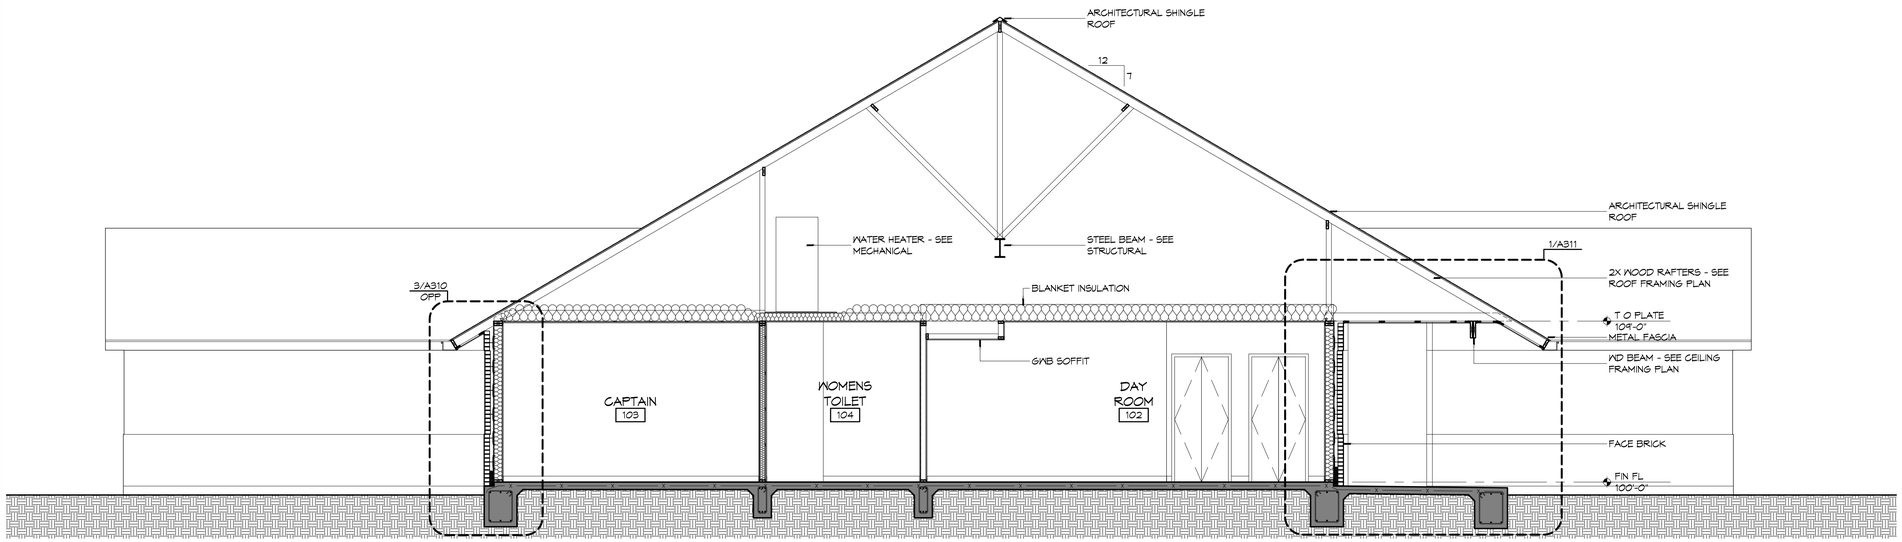

2 BUILDING SECTION
SCALE: 1/4" = 1'-0"

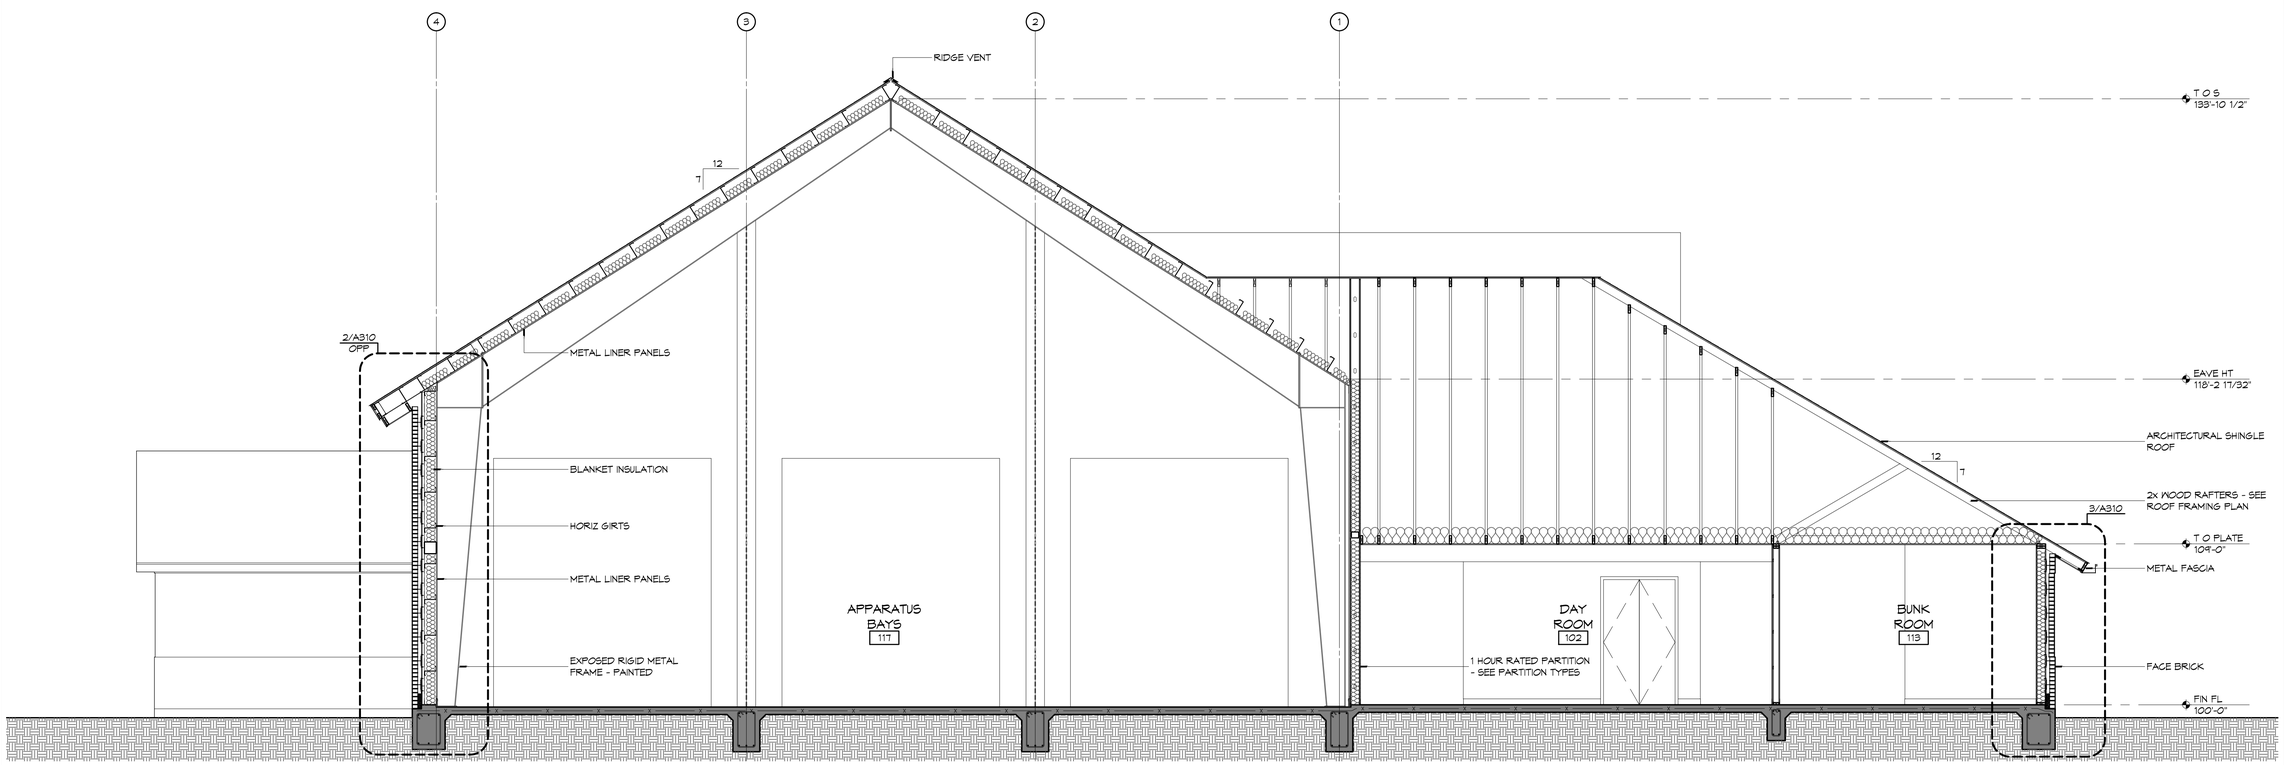

1 BUILDING SECTION
SCALE: 1/4" = 1'-0"

DAMMON ENGINEERING, INC.
Architects & Engineers
www.dammonengineering.com
info@dammonengineering.com
P: 985.649.5832
F: 985.641.5950
Chief Architect: Kevin J. Kinchen, NCARB
Chief Engineer: Brian Mistich, PE
5504 Oliver Loop Trail
Slidell, LA 70458

#	DESCRIPTION	DATE
	REVISIONS	

SEAL:

ST. TAMMANY FIRE PROTECTION DISTRICT No. 1

FIRE STATION 18

61TSB AIRPORT ROAD
SLIDELL, LOUISIANA 70458

JOB No:	2224	DATE:	APRIL 10, 2015
DRAWN BY:	KJK	CHECKED BY:	KJK

THESE PLANS AND SPECIFICATIONS ARE THE PROPERTY OF DAMMON ENGINEERING, INC. AND SHALL NOT BE USED FOR OTHER WORK AND WHEN REQUESTED SHALL BE RETURNED. THE REPRODUCTION, ALTERATION OR USE OF THESE DRAWINGS WITHOUT WRITTEN PERMISSION IS PROHIBITED. THEY ARE ALSO THE PROPERTY OF DAMMON ENGINEERING, INC. AND WERE PREPARED FOR THE USE OF THE OWNER OF THE PROJECT FOR WHICH THEY WERE PREPARED AND SHALL NOT BE USED BY OTHERS EXCEPT BY WRITTEN AGREEMENT WITH THE OWNER.

SHEET TITLE:
BUILDING SECTIONS

DRAWING NUMBER:
A301

SHEET No: 20 of 36