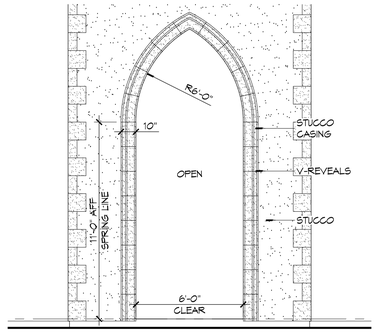

8 ELEV DETAIL
SCALE: 1/4" = 1'-0" — ENTRY ARCH

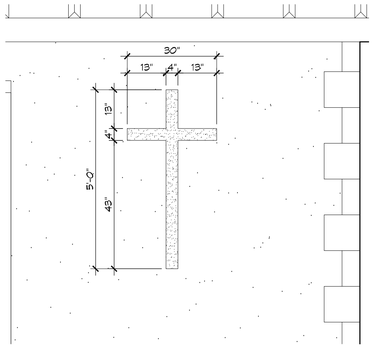

7 ELEV DETAIL
SCALE: 1/2" = 1'-0" — SMALL CROSS

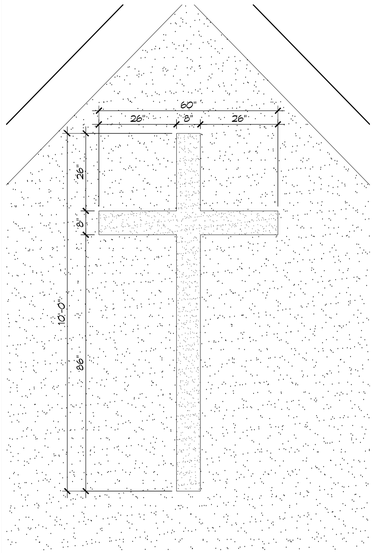

6 ELEV DETAIL
SCALE: 1/2" = 1'-0" — LARGE CROSS

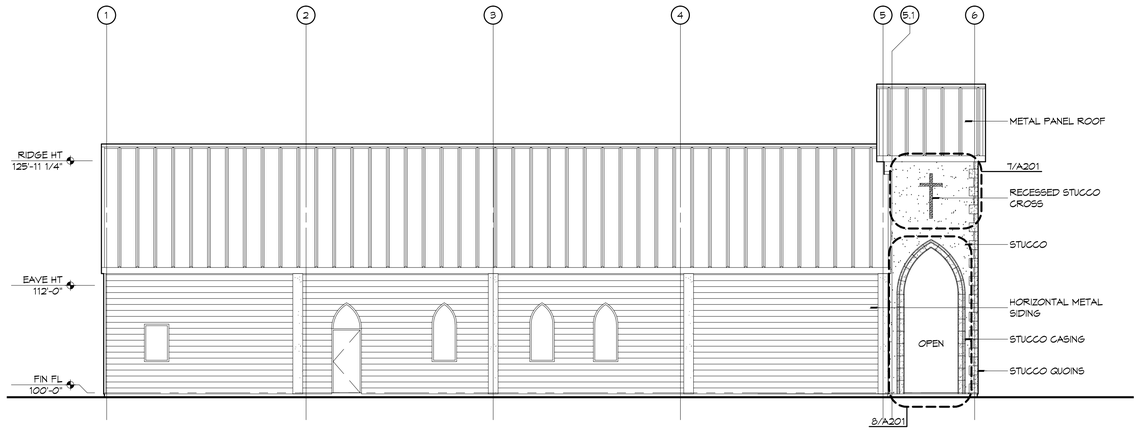

5 EXTERIOR ELEVATION
SCALE: 1/8" = 1'-0" — SOUTH

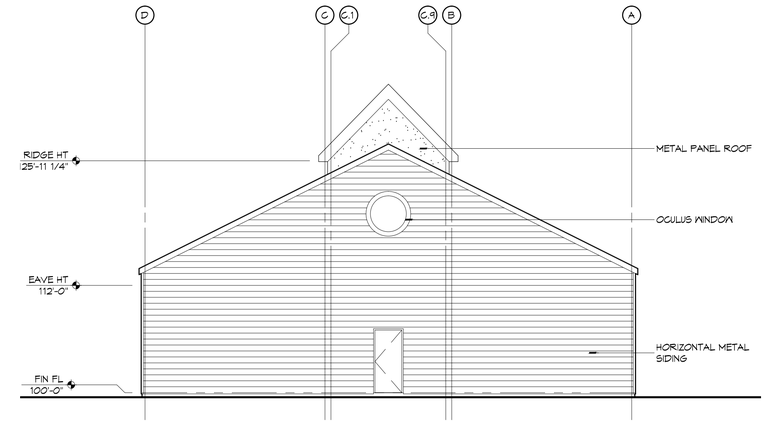

4 EXTERIOR ELEVATION
SCALE: 1/8" = 1'-0" — WEST

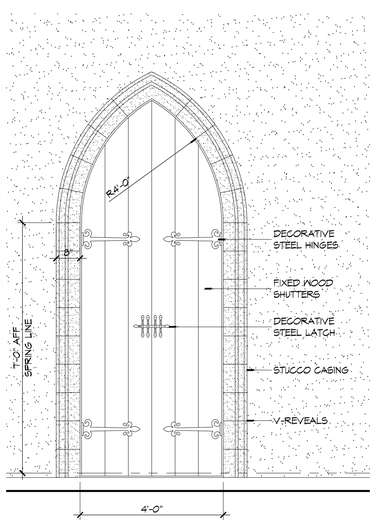

3 ELEV DETAIL
SCALE: 1/2" = 1'-0" — TYPICAL FAUX SHUTTER

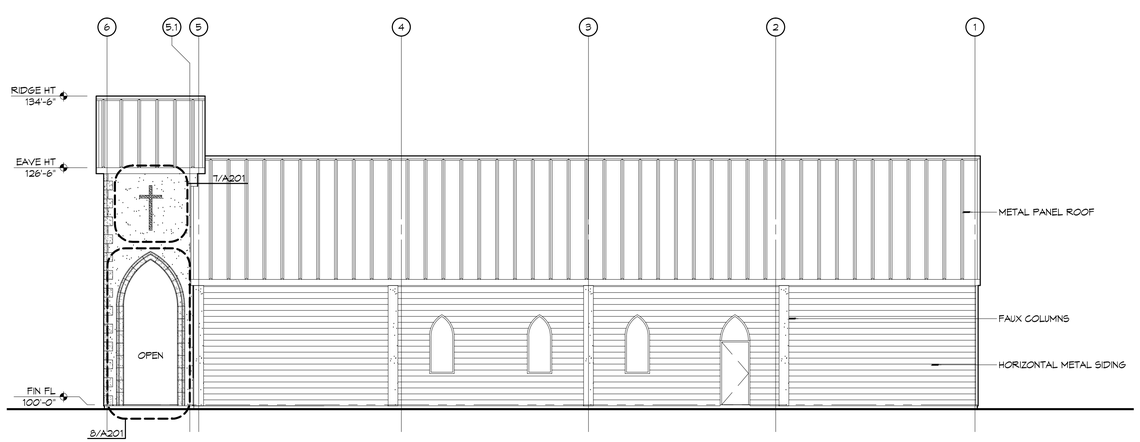

2 EXTERIOR ELEVATION
SCALE: 1/8" = 1'-0" — NORTH

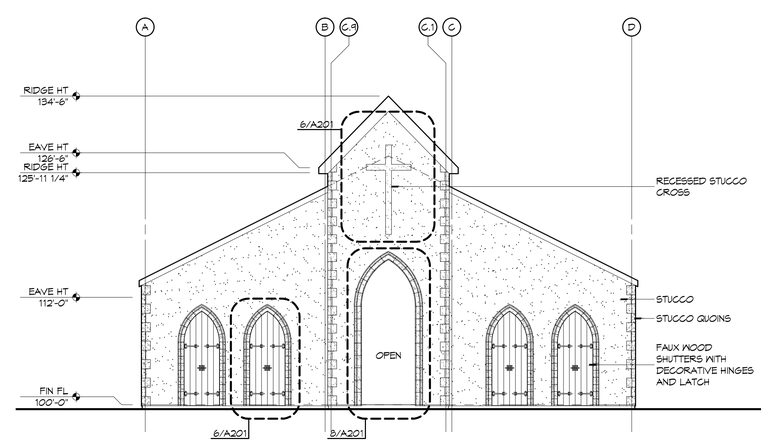

1 EXTERIOR ELEVATION
SCALE: 1/8" = 1'-0" — EAST

DAMMON ENGINEERING, INC.
Architects & Engineers
www.dammonengineering.com
info@dammonengineering.com
P: 985.649.5832
F: 985.641.5950
Chief Architect: Kevin J. Kinchen, NCARB
Chief Engineer: Brian Mestich, PE
5544 O'Connors Trail
Slidell, LA 70458

#	DESCRIPTION	DATE

REVISIONS

SEAL:

PRO MULTIS LACOMBE CHAPEL

PYX VORTISCH ROAD AND LA HWY 434
LACOMBE, LOUISIANA 70445

JOB No: 2250 DATE: SEPTEMBER 3, 2015
DRAWN BY: KJK CHECKED BY: KJK

These drawings are the property of Dammon Engineering, and shall not be used for other projects, or extensions of this project, except by agreement in writing and appropriate compensation to Dammon Engineering, and shall not be used for other projects, or extensions of this project, for which the work has not been completed and developed without written consent of Dammon Engineering. Visual contact with these drawings shall constitute prima facie evidence of acceptance of these restrictions.

SHEET TITLE:
EXTERIOR ELEVATIONS

DRAWING NUMBER:
A201

SHEET No: 9 of 13