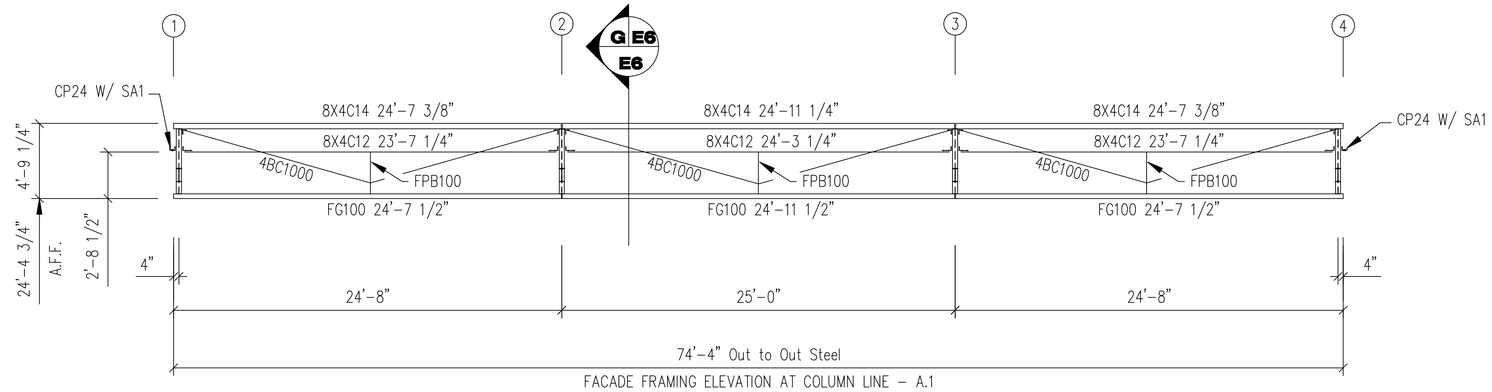

FACADE FRAMING ELEVATION AT COLUMN LINE – A.1

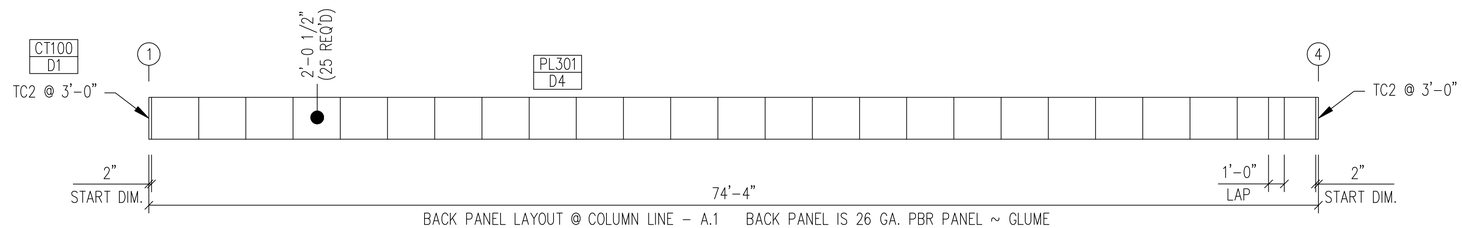

BACK PANEL LAYOUT @ COLUMN LINE – A.1 BACK PANEL IS 26 GA. PBR PANEL ~ GLUME

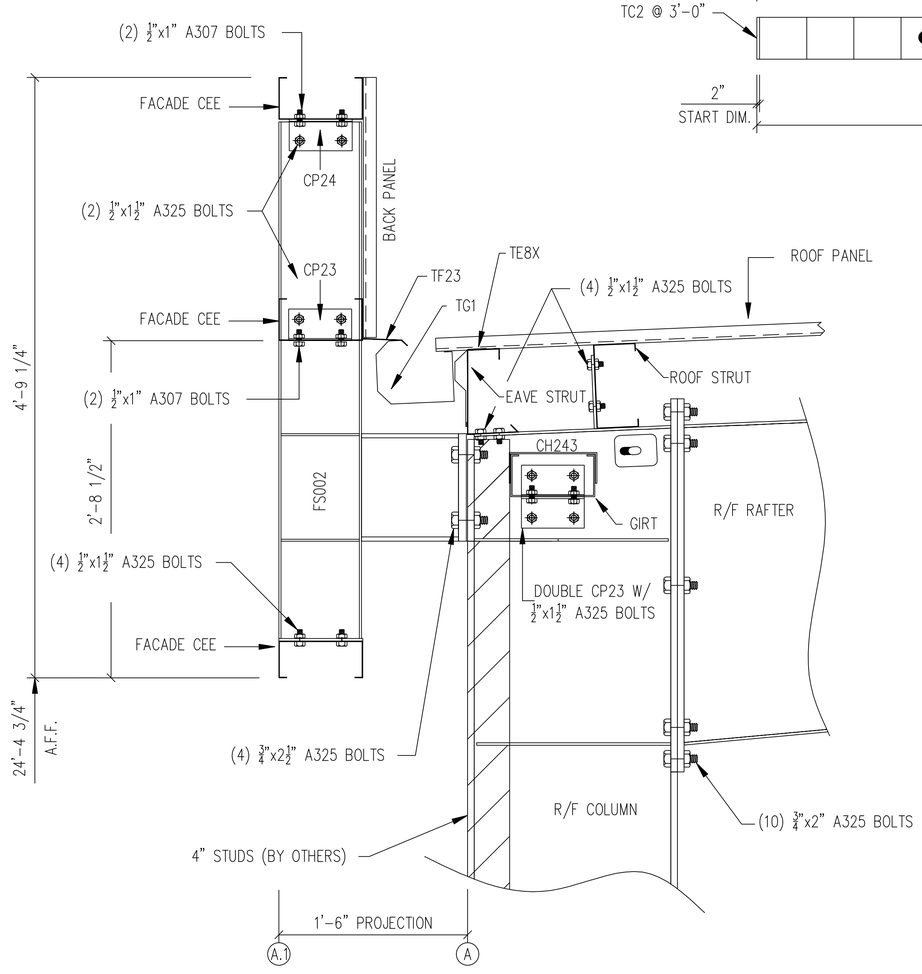

SECTION G E6 / E6

REV.	DATE	DWN.	CKD.	REVISION

SCALE : NTS

DRAWN : DATE
CHECKED : DATE
PERMIT/APP : MY DATE 2/13/12

REV. 0

SHEET E6 OF 11

JOB R-4462

JOB NAME: *HAIR SALON SUPPLIES*
JOB LOCATION: *SLIDELL, LA.*

ERECTION SHEET

MBMA
RUFFIN BUILDING SYSTEMS
Hwy. 2 West – Oak Grove, La. – (318)428-2305

APPROVED

PROFESSIONAL ENGINEER