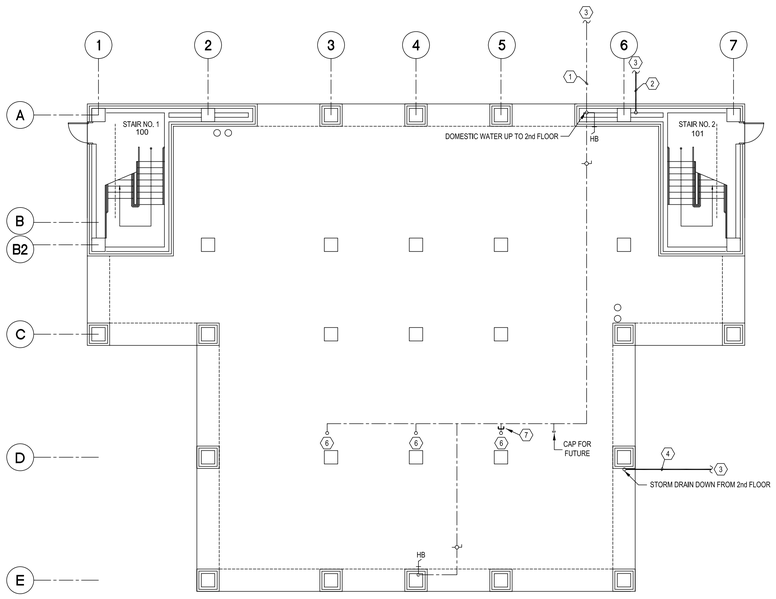

FIRST FLOOR PLAN - PLUMBING

8 0 8 16

SCALE 1/8" = 1'-0"

PROJECT NORTH

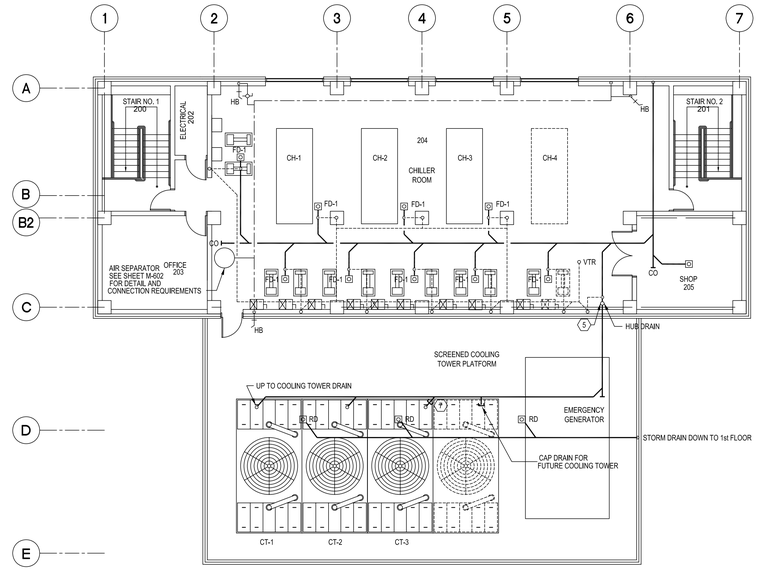

SECOND FLOOR PLAN - PLUMBING

8 0 8 16

SCALE 1/8" = 1'-0"

PROJECT NORTH

SPECIFIC NOTES THIS SHEET:

1. UNDERGROUND DOMESTIC WATER PIPING.
2. UNDERGROUND WASTE PIPING.
3. SEE CIVIL DRAWINGS FOR CONTINUATION.
4. UNDERGROUND STORM DRAIN PIPING.
5. ROUTE COOLING TOWER DRAIN TO HUB DRAIN IN CEILING OF 1st FLOOR.
6. MAKE UP WATER UP TO COOLING TOWER. PROVIDE SHUT OFF VALVE IN RISER.
7. CAP HERE UNDER BASE BID.

ALL WORK SHOWN FOR THE INSTALLATION OF COOLING TOWER CT-3 SHALL BE UNDER ADD ALTERNATE 1A

LUCIEN T. VIVIEN JR. & ASSOC., INC.
CONSULTING ENGINEERS
1321 HICKORY AVENUE HARAHAN, LA 70123 (504) 218-5409

These drawings are conceptual in nature and are not suitable for construction. It is the intent of these documents to clearly delineate the baseline minimum scale, scope and quality of the project. It is the responsibility of the design-builder that his proposal provides for a complete and functional facility responding to relative Army National Guard criteria, recognized industry standards and applicable building codes regardless of the content of these conceptual drawings. Further, it will be the responsibility of the successful design-builder and his architect of record to prepare complete construction documents responding to the fullest intent of the conceptual drawings and specifications.

BROADMOOR DESIGN GROUP
BROADMOOR DESIGN GROUP | DEAN H. DUPLANTIER, ARCHITECT
A PROFESSIONAL ARCHITECTURAL CORPORATION
2740 NORTH ARNOULT ROAD METAIRIE, LOUISIANA 70002
(504) 885-5401 FAX (504) 885-6065

BlitchKnevel ARCHITECTS
757 ST. CHARLES AVENUE NEW ORLEANS, LOUISIANA 70130
(504) 524-4634 FAX (504) 524-5128

LOUISIANA ARMY NATIONAL GUARD
141st FIELD ARTILLERY BATTALION
READINESS CENTER
JACKSON BARRACKS NEW ORLEANS, LOUISIANA

MARK	DATE	DESCRIPTION
1	2/22/06	PROG. REVIEW #1
2	3/10/06	PROG. REVIEW #2
3	3/27/06	PROG. REVIEW #3
4	4/10/06	PROG. REVIEW #4
5	5/3/06	PRELIM. DESIGN

DRAWING ISSUED: 05/03/2006

NGB PROJECT NO.: 220027

PRELIMINARY DESIGN

DRAWING TITLE:
CENTRAL PLANT PLUMBING

DRAWING NUMBER:
P111