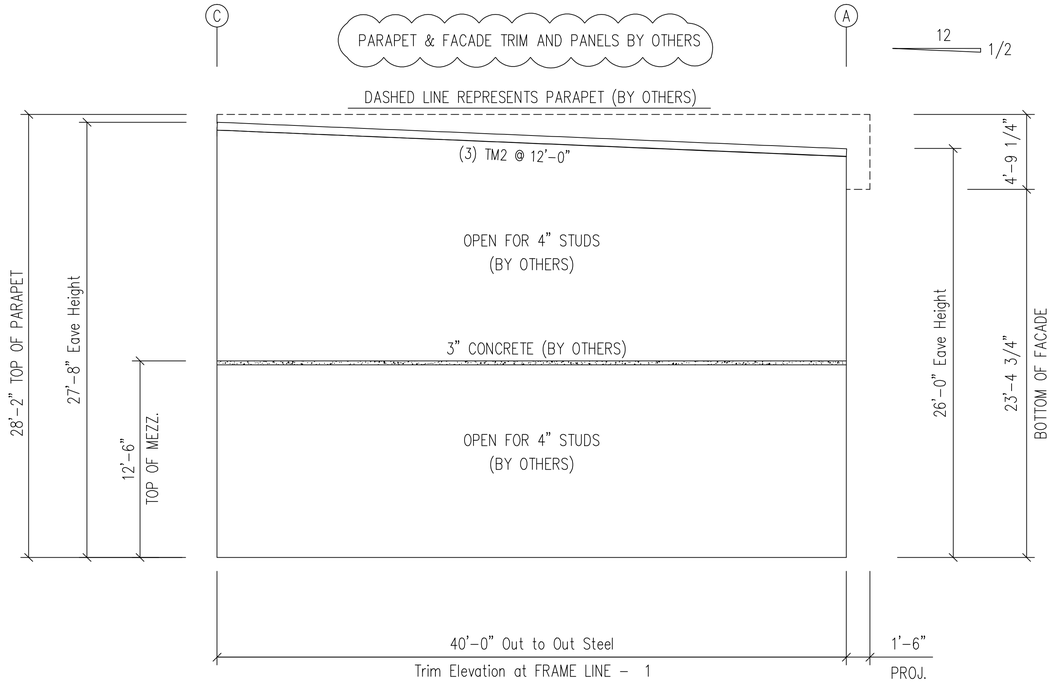

Trim Elevation at FRAME LINE – 1

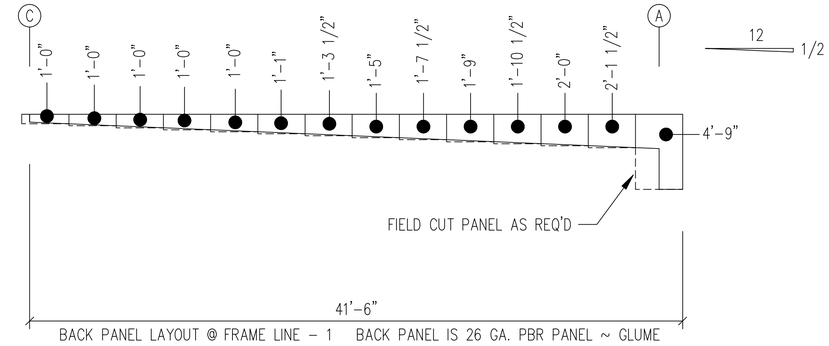

BACK PANEL LAYOUT @ FRAME LINE – 1 BACK PANEL IS 26 GA. PBR PANEL ~ GLUME

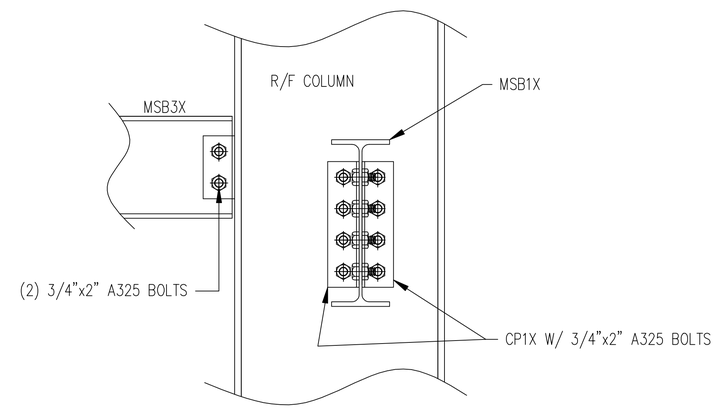

DETAIL E/E4 E4

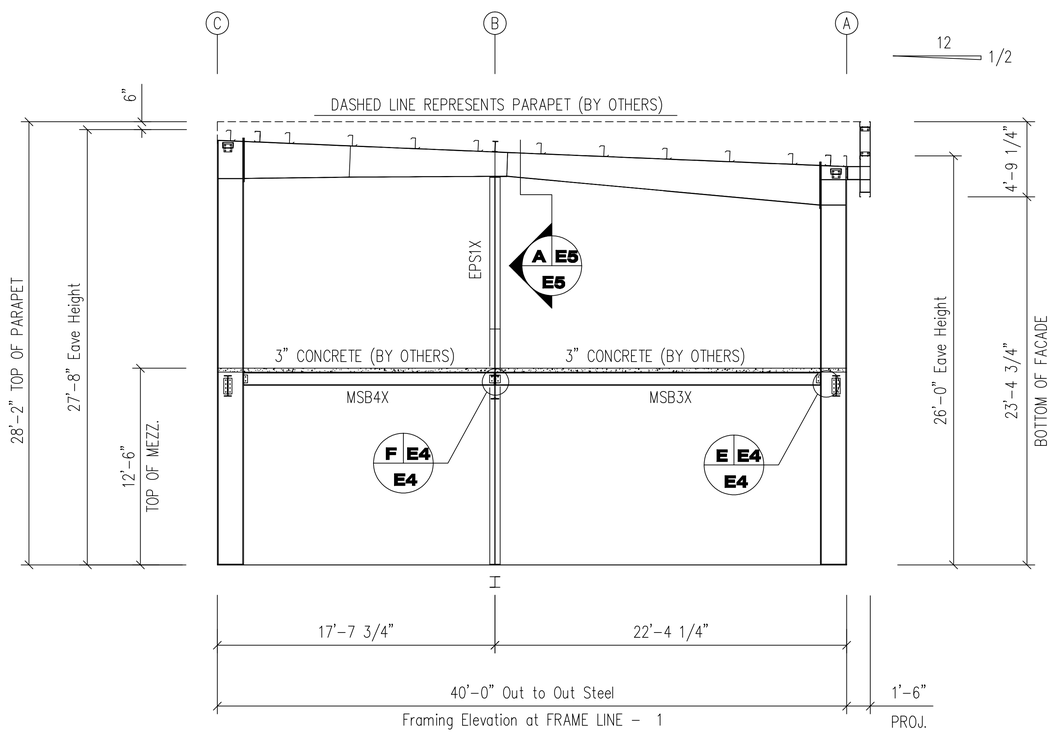

Framing Elevation at FRAME LINE – 1

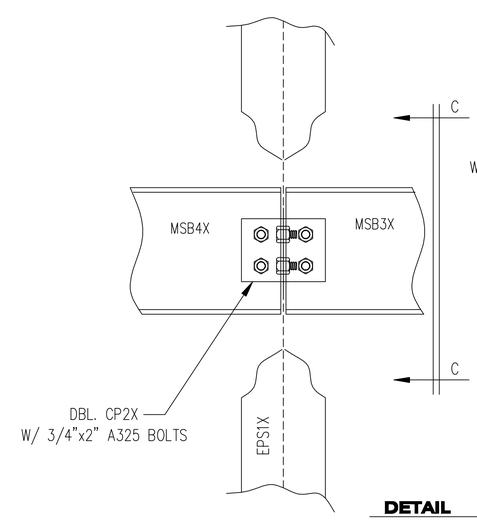

DETAIL F/E2 E2

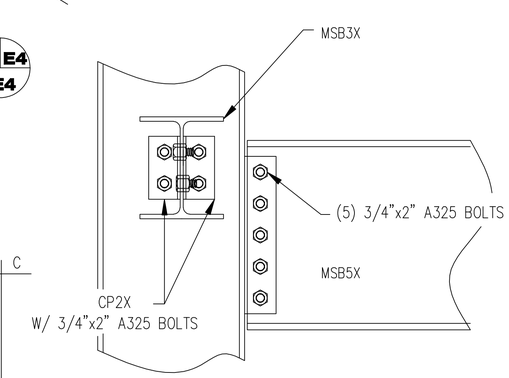

SECTION C-C

APPROVED

PROFESSIONAL ENGINEER

REVISION	DWN.	CKD.	DATE

SCALE : NTS

DRAWN : DATE

CHECKED : DATE

PERMIT/APP : MY DATE 2/13/12

REV. 0

SHEET E4 OF 11

JOB R-4462

JOB NAME: *HAIR SALON SUPPLIES*

JOB LOCATION: *SLIDELL, LA.*

ERECTION SHEET

MBMA

RUFFIN BUILDING SYSTEMS

Hwy. 2 West – Oak Grove, La. – (318)428-2305