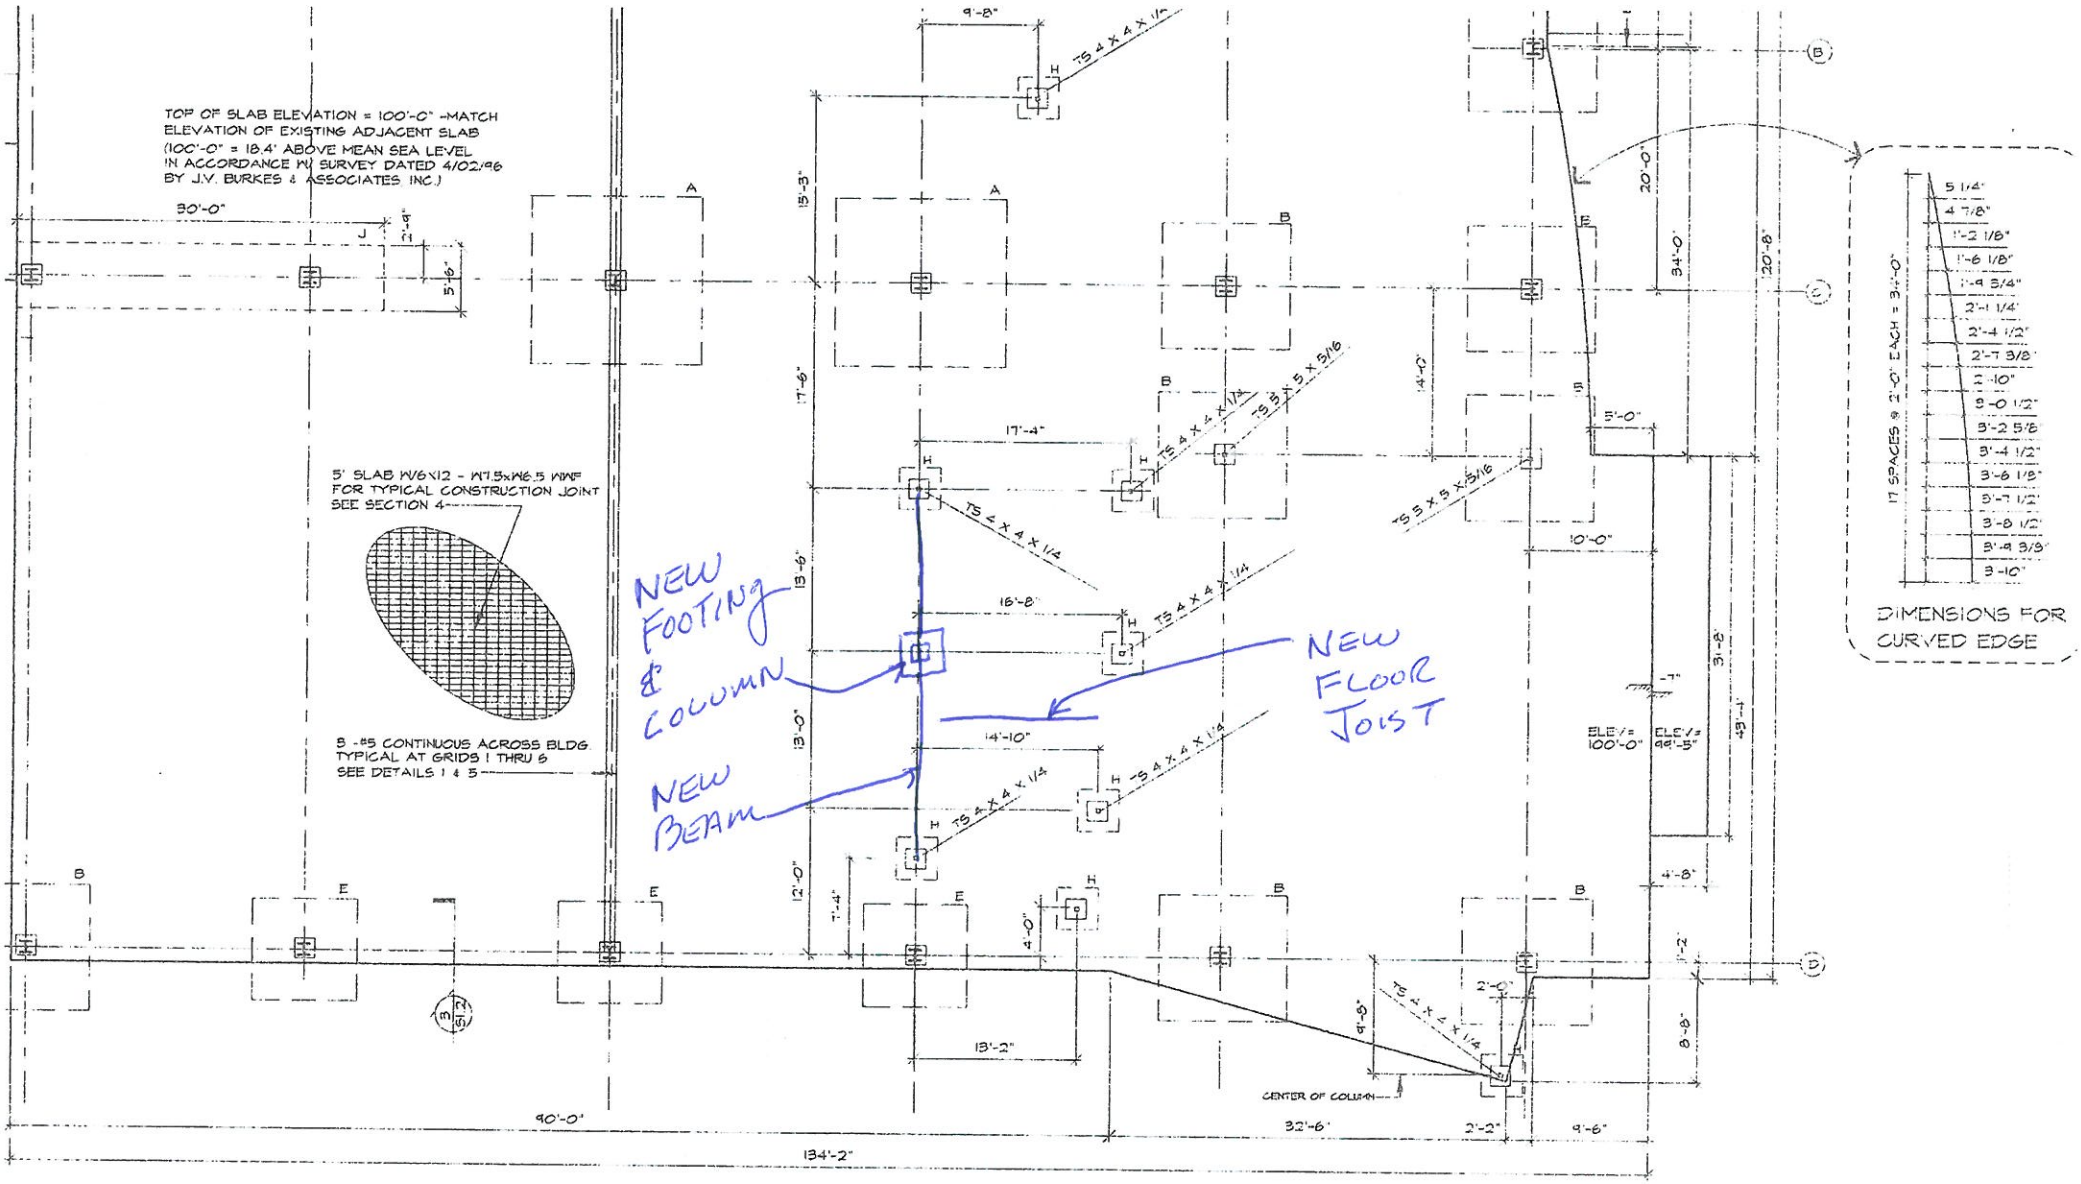
TOP OF SLAB ELEVATION = 100'-0" -MATCH ELEVATION OF EXISTING ADJACENT SLAB (100'-0" = 18.4' ABOVE MEAN SEA LEVEL IN ACCORDANCE W/ SURVEY DATED 4/02/96 BY J.V. BURKES & ASSOCIATES, INC.)
5' SLAB W6X12 - W7.5xW6.5 WWF FOR TYPICAL CONSTRUCTION JOINT SEE SECTION 4
8 -#5 CONTINUOUS ACROSS BLDG TYPICAL AT GRIDS 1 THRU 8 SEE DETAILS 1 & 5
NEW FOOTING & COLUMN
NEW FLOOR JOIST
NEW BEAM
TS 4 X 4 X 1/4
TS 5 X 5 X 5/16
CENTER OF COLUMN
ELEV= 100'-0"
ELEV= 99'-5"
90'-0"
134'-2"
32'-6"
DIMENSIONS FOR CURVED EDGE
17 SPACES @ 2'-0" EACH = 34'-0"