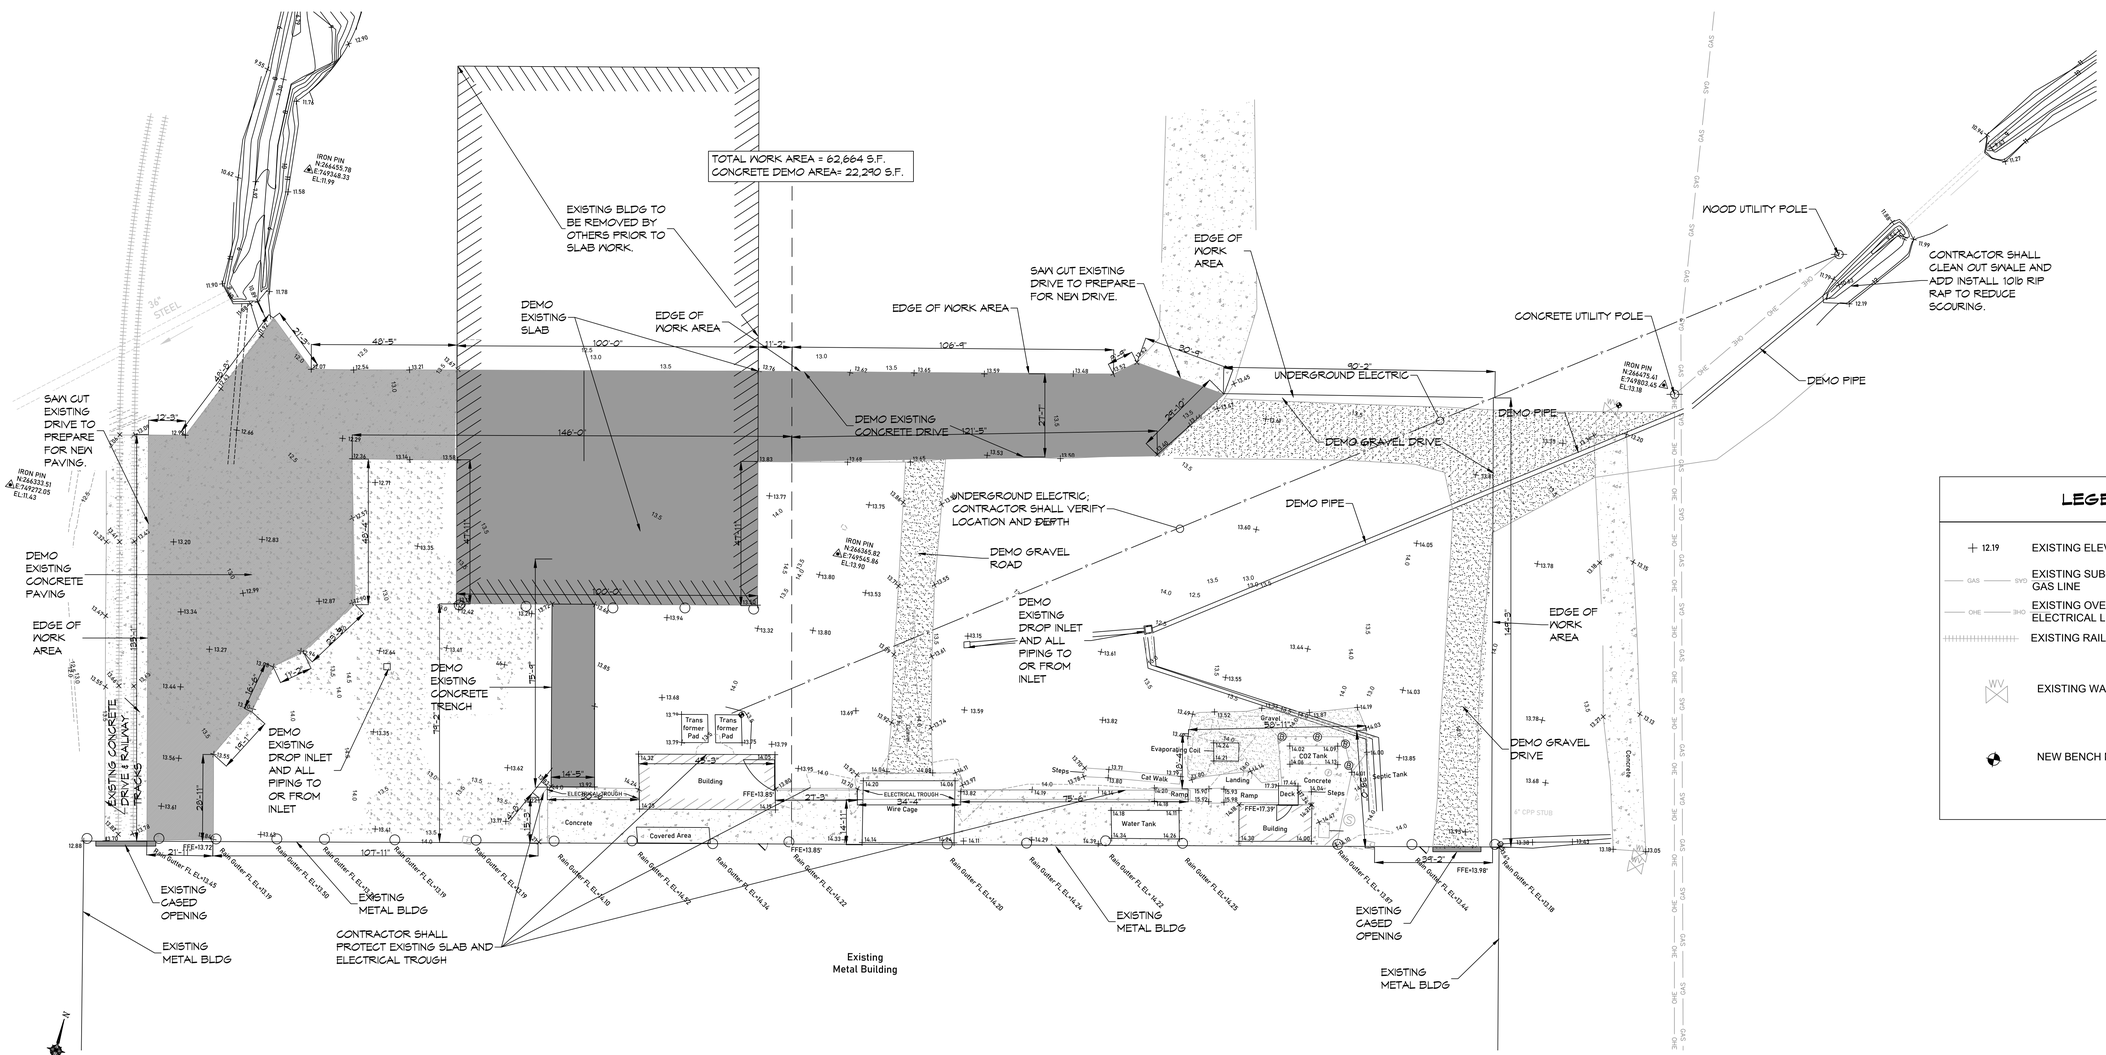

1 DEMO PLAN
SCALE: 1" = 20'

DAMMON ENGINEERING, INC.
554 Old Spanish Trail Slidell, LA 70458 (985) 649-5832
www.dammonengineering.com
info@dammonengineering.com
PH: 985-649-5832

Chief Engineer: Brian Mistich, PE
Scott Dammon
Slidell, LA 70458

#	DESCRIPTION	DATE

REVISIONS

SEAL:

MATERIAL STORAGE YARD
JINDAL TUBULAR USA
13092 SEA PLANE RD.
BAY ST LOUIS, MS 39520

JOB No:	2510
DATE:	10/3/2025
DRAWN BY:	
CHECKED BY:	

These plans and specifications, regardless of the method used to record them, are the property of Dammon Engineering, Inc. Any unauthorized use, reproduction or alteration of these documents is prohibited and shall be at the risk of the user. Dammon Engineering, Inc. shall not be responsible for any modifications made to these documents without written consent of Dammon Engineering, Inc.

SHEET TITLE:
DEMO PLAN

DRAWING NUMBER:
D1

SHEET No: 1 of 1