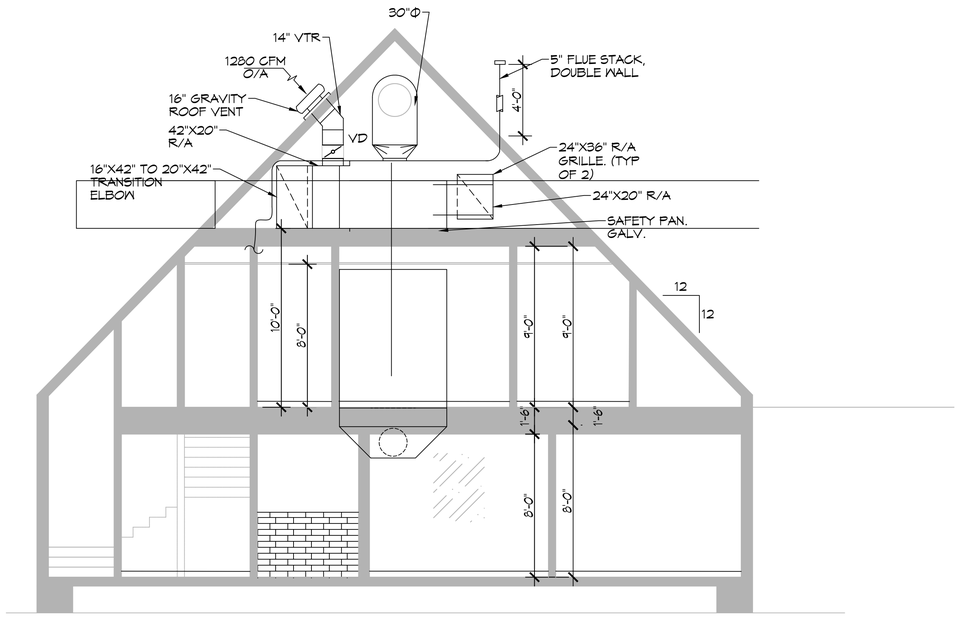

21 MECHANICAL SECTION

SCALE: 1/4"=1'-0"

REAR OF CHURCH

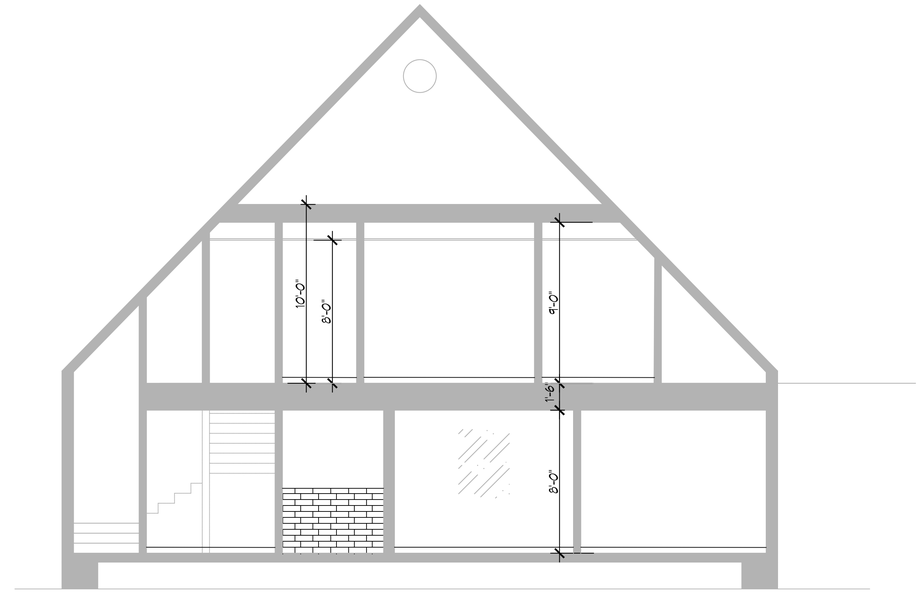

NEW SECTION TO MARK UP

SCALE: 1/4"=1'-0"

REAR OF CHURCH

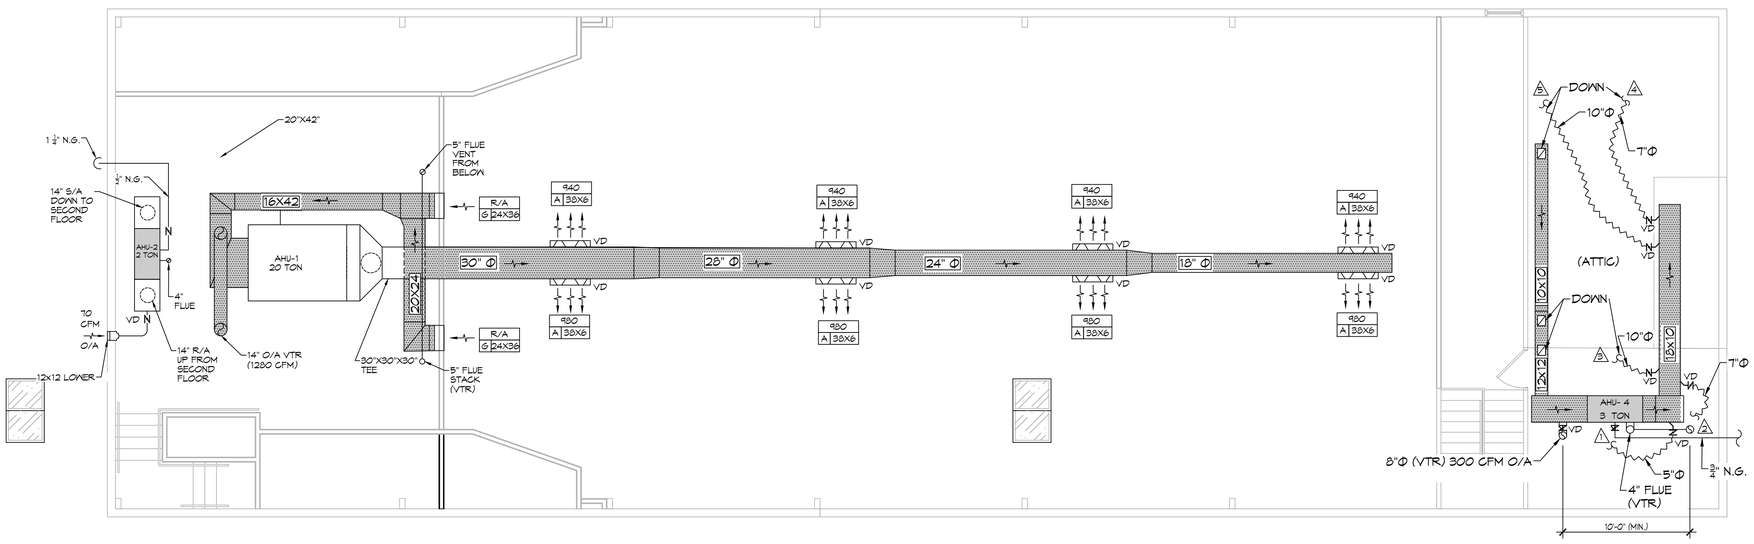

22 MECHANICAL PLAN

SCALE: 3/16"=1'-0"

ATTIC PLAN

DAMMON ENGINEERING, INC.
LOUISIANA & MISSISSIPPI
www.dammonengineering.com
www.dammonenergy.com
PH: 985.649.5832 F: 985.641.5950
Chief Engineer: Brian Mistich, PE
5500 Oak Street Trail
Slidell, LA 70458

#	DESCRIPTION	DATE

REVISIONS

THE SIXTH BAPTIST CHURCH
BREAD OF LIFE
925 FELICITY STREET
NEW ORLEANS LA 70130

JOB No: 24-70
DATE: 08-30-2023
DRAWN BY: CKD
CHECKED BY: BAM

The information contained on this drawing is the property of Dammon Engineering, and shall not be reproduced in whole or in part without written permission of Dammon Engineering. This drawing is not to be used for any purpose other than that for which it has been prepared and delivered, unless permission is obtained from Dammon Engineering. Written dimensions on this drawing shall have precedence over scale dimensions. Contractor shall verify and be responsible for all dimensions. Do not scale this drawing. Any discrepancies must be reported to the Engineer before commencement of work.

SHEET TITLE:
MECHANICAL PLAN
GROUND FLOOR

DRAWING NUMBER:

M102

SHEET No: 9 of 14

FILE NAME: J:\- CHURCHES\1470 - Sixth Baptist Church Felicity Street\Drawings\Current Drawings\M102 - Mechanical Plan, Schedules, & Details.dwg PLOT DATE & TIME: Wednesday, August 30, 2023 2:29:19 PM