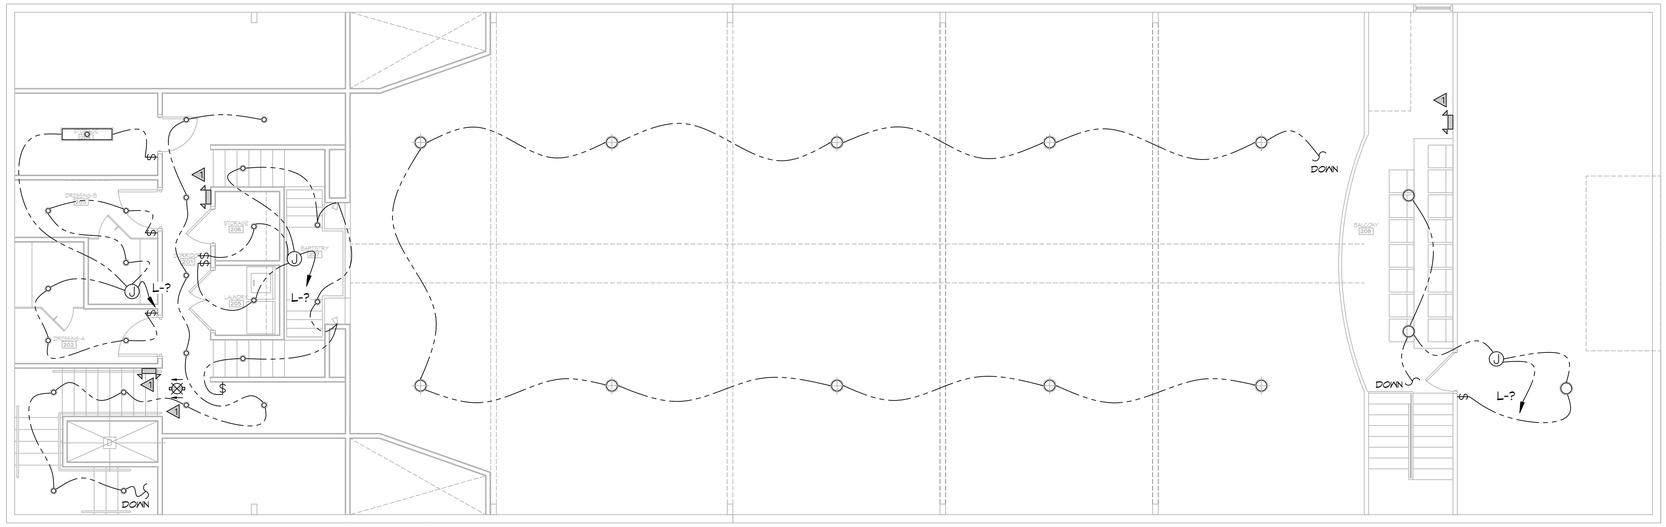

16 LIGHTING PLAN
SCALE: 1/4"=1'-0"

SECOND FLOOR

LIGHTING LEGEND

F1	2'X4' FLUORESCENT LIGHT - 128W
F2	CAN LIGHT - 90W
F3	SURFACE MTD. FIXTURE - 100W
F4	EXHAUST FAN/ LIGHT COMBO - 100W
WP1	EXTERIOR WEATHERPROOF WALL MOUNTED LIGHT W/ 90 MIN. BATTERY BACKUP - 100W
WP2	EXTERIOR WEATHERPROOF CAN LIGHT - 90W
TR1	DIRECTIONAL TRACK STAGE LIGHTING 400W PER FIXTURE - 1200W TOTAL
E1	EMERGENCY LIGHT W/ 90 MIN. BATTERY BACKUP - 12W
E2	LOW LEVEL MOUNTED EXIT LIGHT/SIGN W/90 MIN. BATTERY BACKUP - 10W
E3	EXIT/EMERGENCY LIGHT COMBO W/ 90 MIN. BATTERY BACKUP AND REMOTE TO EXTERIOR - 12W
E4	3 BULB LIGHT BAR - 60W PER BULB

DAMMON
ENGINEERING, INC.
LOUISIANA & MISSISSIPPI
www.dammonengineering.com
info@dammonengineering.com
PH: 985.649.5832 F: 985.641.5950
Chief Engineer: Brian Mistich, PE
58421 Old Hwy 11
Slidell, LA 70458

REVISIONS

#	DESCRIPTION	DATE

SIXTH BAPTIST CHURCH
425 FELICITY STREET
NEW ORLEANS LA 70130

JOB No:	2470	DATE:	02-06-2023
DRAWN BY:	CKD	CHECKED BY:	BAM

All ideas, designs, arrangements and plans indicated or represented by this drawing are owned by and are the property of Dammon Engineering, and were created and prepared for use on the project described herein. This drawing is not to be changed or copied in any form or manner whatsoever nor are they to be assigned to any third party without first obtaining the expressed written permission and consent of Dammon Engineering. In the event of unauthorized reuse of these documents, the user will indemnify and hold harmless Dammon Engineering from any and all claims arising from such reuse.

SHEET TITLE:
LIGHTING PLAN - SECOND FLOOR

DRAWING NUMBER:
E104

SHEET No: 10 of 10

FILE NAME: J:\...\04SIXTH\2470 - Sixth Baptist Church Felicity Street\Drawings\Current Drawings\2104 - Lighting Plan Second Floor.dwg PLOT DATE & TIME: Thursday, February 9, 2023 8:52:02 AM