ALL PLUMBING LINES ARE DRAWN DIAGRAMMATICALLY FOR CLARITY.

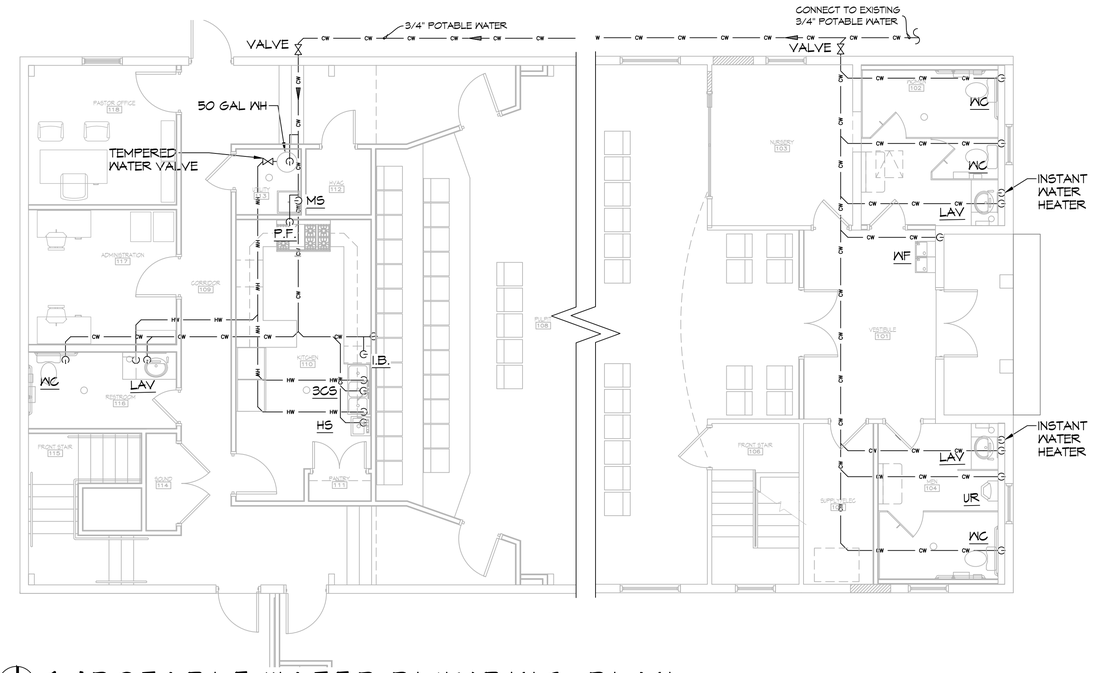


14 POTABLE WATER PLUMBING PLAN
SCALE: 3/16"=1'-0"
FIRST FLOOR

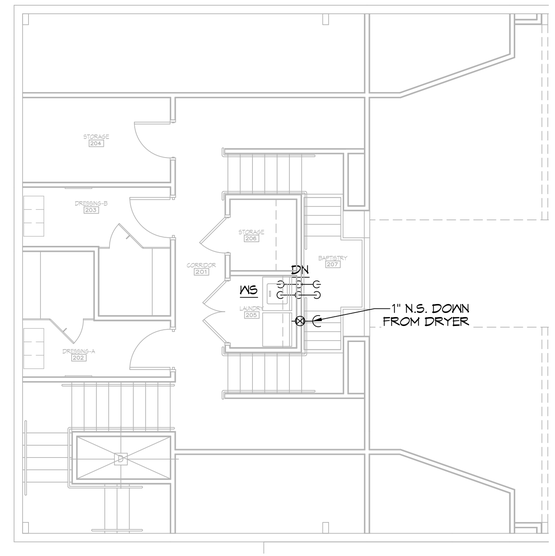


15 POTABLE WATER PLUMBING PLAN
SCALE: 3/16"=1'-0"
SECOND FLOOR

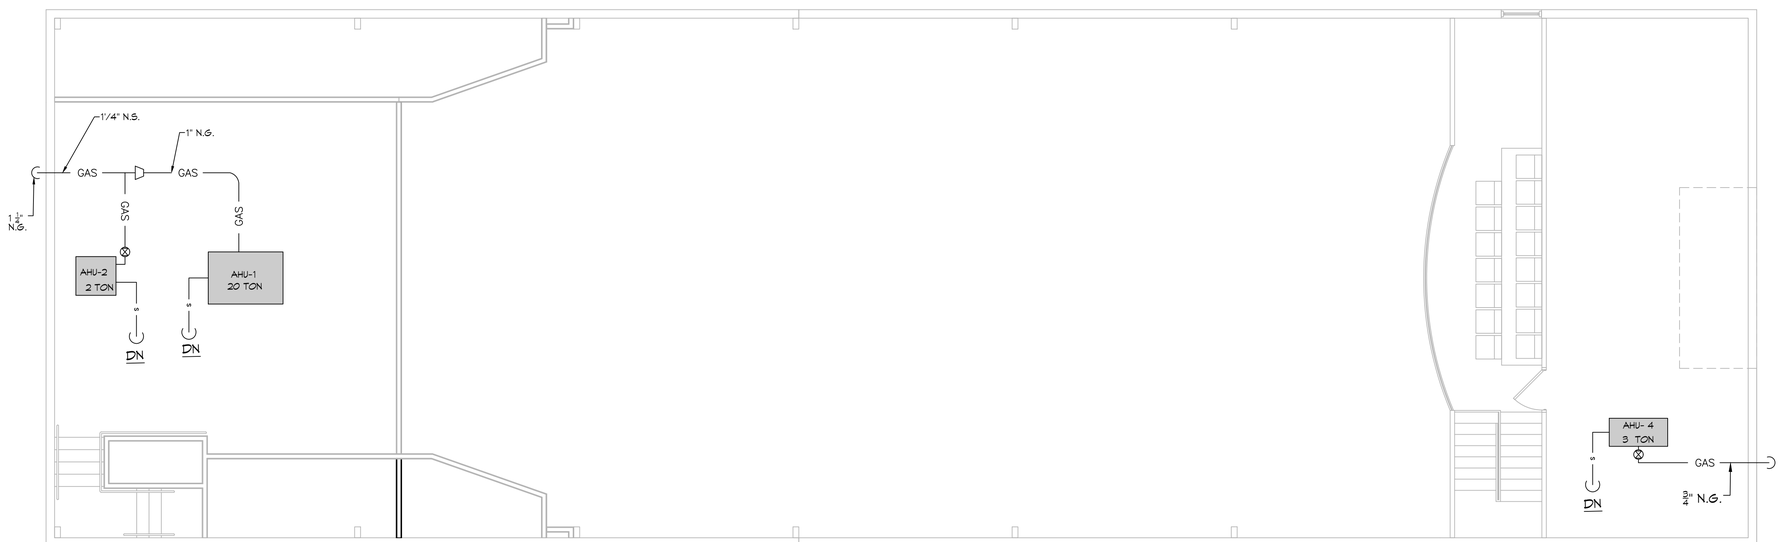


16 SEWER & GAS PLUMBING PLAN
SCALE: 3/16"=1'-0"
ATTIC


DAMMON ENGINEERING, INC.
LOUISIANA & MISSISSIPPI
www.dammonengineering.com
www.dammonengineers.com
PH: 985.649.5832 F: 985.641.5950
Chief Engineer: Brian Mistich, PE
5500 Oakwood Trail
Slidell, LA 70458


| # | DESCRIPTION | DATE |
|---|---|---|
| | REVISIONS | |

THE SIXTH BAPTIST CHURCH
BREAD-TION AND
423 FELICITY STREET
NEW ORLEANS LA 70130

JOB No: 2470 DATE: 03-28-2023
DRAWN BY: CKD CHECKED BY: BAK


The drawings, specifications and other documents, including but not limited to, the plans and specifications, prepared by Dammon Engineering, and all copies thereof, are the property of Dammon Engineering, and shall remain the property of Dammon Engineering. The reproduction, publication or use by others of any portion of these documents without the express written consent of Dammon Engineering, is prohibited. These documents are not to be used for any other project than, and to the, that have been prepared and developed without written consent of Dammon Engineering. Any unauthorized use of these documents shall be at the user's sole risk and without liability to Dammon Engineering.


SHEET TITLE:
SEWER, GAS & POTABLE WATER PLUMBING PLAN AND NOTES

DRAWING NUMBER:
P102

SHEET No: 6 of 15


FILE NAME: J:\-DAMMON\2470 - Sixth Baptist Church Facility Study\Drawings\Current Drawings\P102 - Plumbing Plan Second Floor.dwg PLOT DATE & TIME: Tuesday, March 28, 2023 10:28:30 AM