ALL PLUMBING LINES ARE DRAWN DIAGRAMMATICALLY FOR CLARITY.

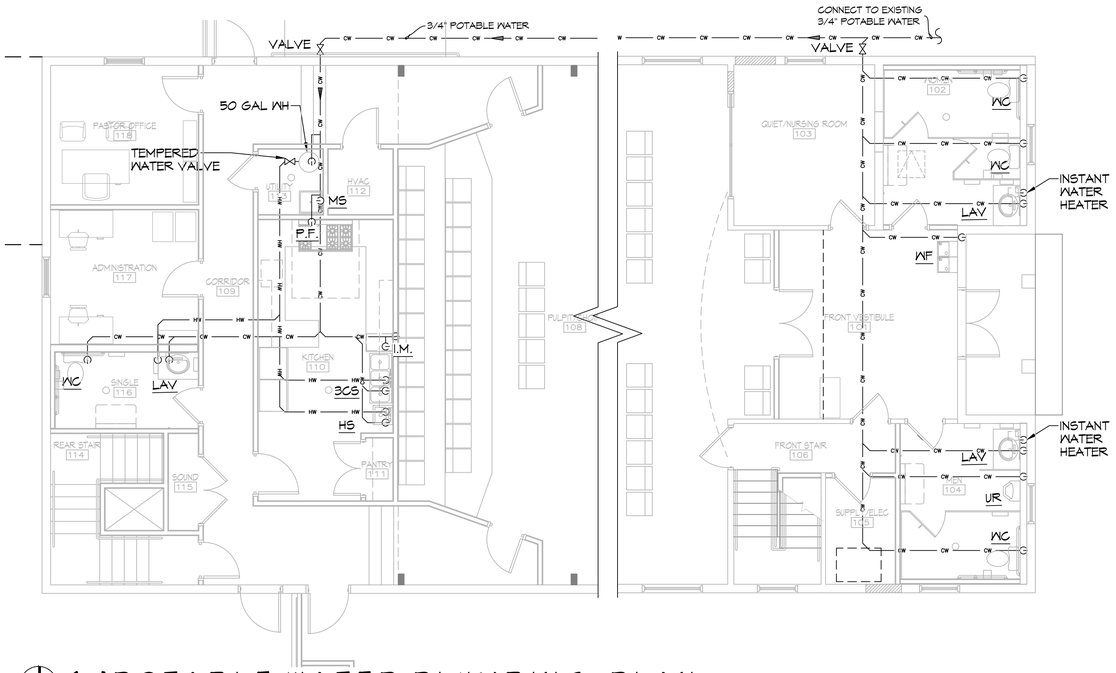

14 POTABLE WATER PLUMBING PLAN
SCALE: 3/16"=1'-0"
FIRST FLOOR

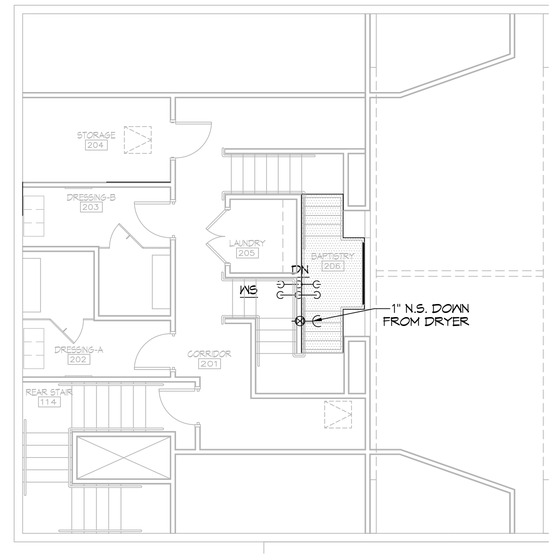

15 POTABLE WATER PLUMBING PLAN
SCALE: 3/16"=1'-0"
SECOND FLOOR

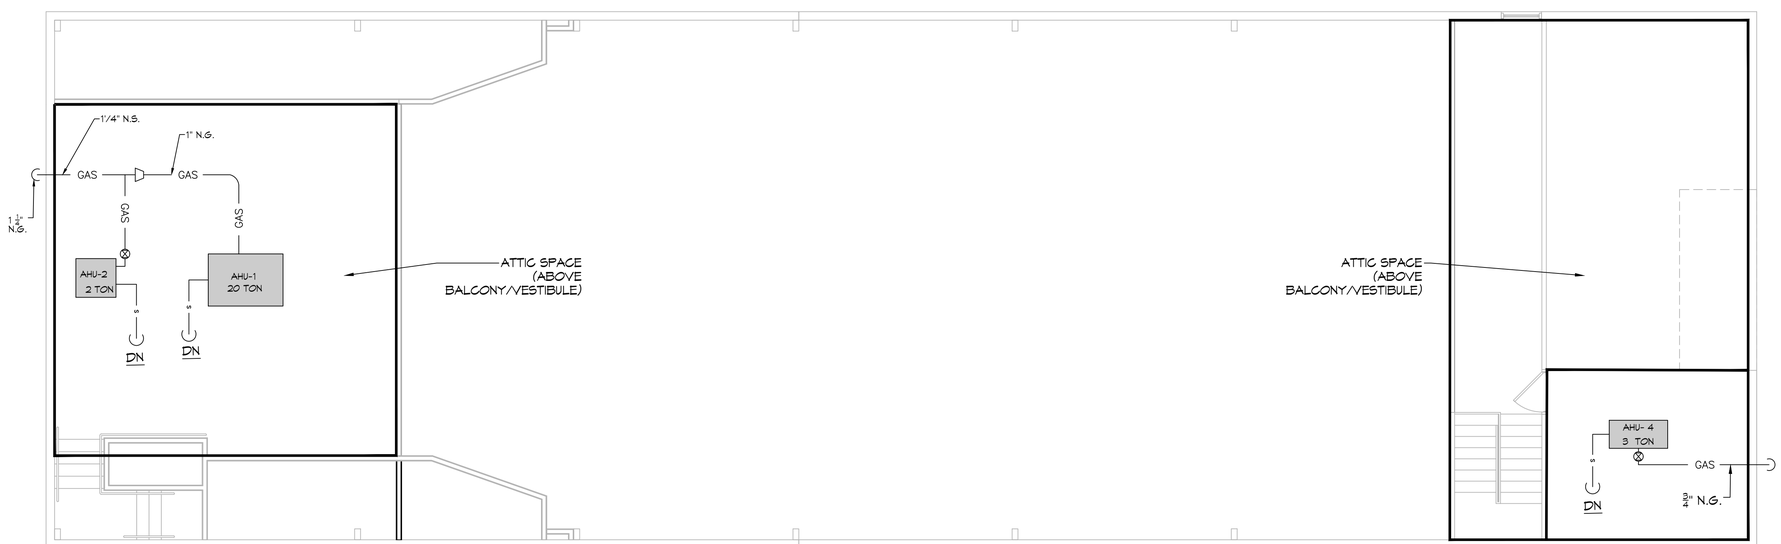

16 SEWER & GAS PLUMBING PLAN
SCALE: 3/16"=1'-0"
ATTIC

DAMMON ENGINEERING, INC.
LOUISIANA & MISSISSIPPI
www.dammonengineering.com
info@dammonengineering.com
PH: 985.649.5832 F: 985.641.5950
Chief Engineer: Brian Mistich, PE
5540 Crawford Trail
Slidell, LA 70458

#	DESCRIPTION	DATE
	REVISIONS	

THE SIXTH BAPTIST CHURCH BREAKDOWN AND RENOVATION
423 FELICITY STREET
NEW ORLEANS LA 70130

JOB No: 2470 DATE: 09-05-2023
DRAWN BY: CKD CHECKED BY: BAK

The drawings and specifications as instruments of service, is the property of Dammon Engineering, and shall not be used by any person for any purpose other than those agreed to in writing by Dammon Engineering. These drawings and specifications are copyrighted and shall remain the property of Dammon Engineering, and no part thereof shall be copied, disclosed to others, or used in connection with any work or project other than the specific project for which they have been prepared and developed without written consent of Dammon Engineering. Visual contact with these drawings and specifications shall constitute conclusive evidence of acceptance of these restrictions.

SHEET TITLE:
SEWER, GAS & POTABLE WATER PLUMBING PLAN AND NOTES

DRAWING NUMBER:
P102

SHEET No: 6 of 14