ALL PLUMBING LINES ARE DRAWN DIAGRAMMATICALLY FOR CLARITY.

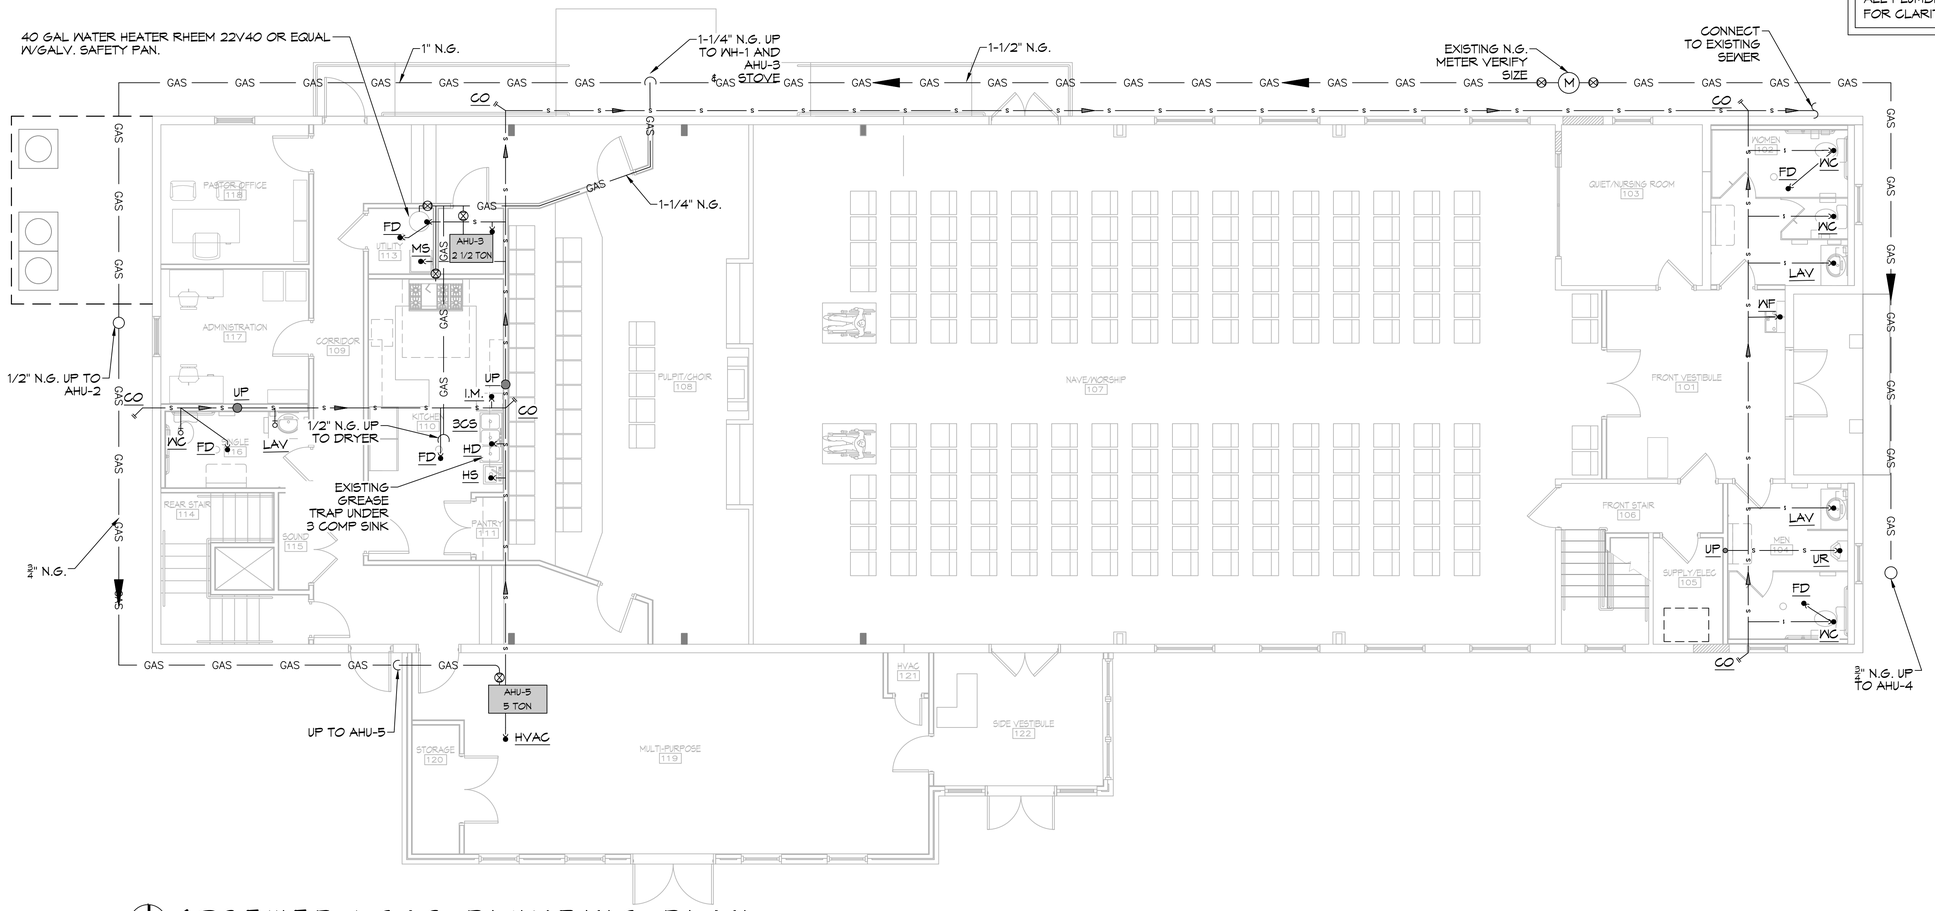

12 SEWER & GAS PLUMBING PLAN

SCALE: 3/16"=1'-0"

FIRST FLOOR

13 SEWER & GAS PLUMBING PLAN

SCALE: 3/16"=1'-0"

SECOND FLOOR

DAMMON ENGINEERING, INC.
LOUISIANA & MISSISSIPPI
www.dammonengineering.com
info@dammonengineering.com
PH: 985.649.5832 F: 985.641.5950
Chief Engineer: Brian Mistich, PE
5540 Crowder Trail
Slidell, LA 70458

#	DESCRIPTION	DATE
	REVISIONS	

THE SIXTH BAPTIST CHURCH
BRENDAN-TON
523 FELICITY STREET
NEW ORLEANS, LA 70130

JOB No:	2410
DATE:	04-05-2023
DRAWN BY:	CKD
CHECKED BY:	BAM

These drawings are instruments of service and are the property of Dammon Engineering, and shall remain the sole property of Dammon Engineering. The reproduction, alteration or use for any purpose other than those authorized by Dammon Engineering is forbidden. Only those copies from the original drawings that have been prepared and developed without restriction covered by a written agreement between Dammon Engineering and its client are authorized for use by that client for the project for which they have been prepared and developed.

SHEET TITLE:
SEWER AND GAS PLUMBING PLAN - FIRST FLOOR, SECOND FLOOR AND ATTIC

DRAWING NUMBER:
P101

SHEET No: 5 of 14

FILE NAME: J:\---CHURCHES\2410 - Sixth Baptist Church Felicity Street\Drawings\Current Drawings\2410 - Plumbing Plan First Floor.dwg PLOT DATE & TIME: Thursday, September 7, 2023 3:43:29 PM