ALL PLUMBING LINES ARE DRAWN DIAGRAMMATICALLY FOR CLARITY.

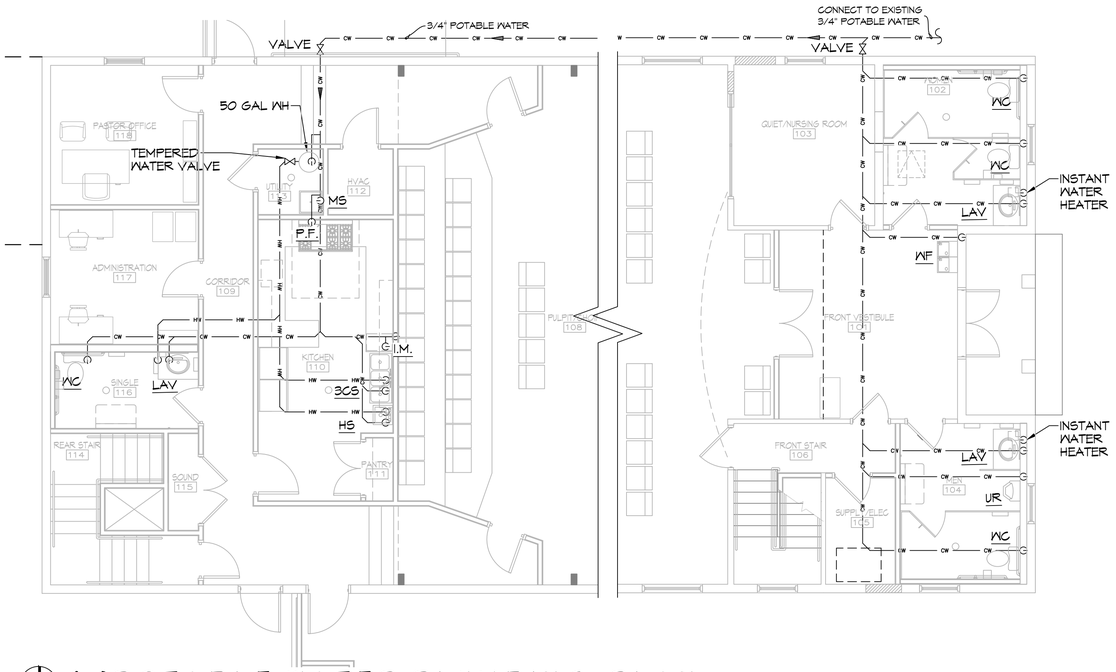

N 14 POTABLE WATER PLUMBING PLAN
SCALE: 3/16"=1'-0"
FIRST FLOOR

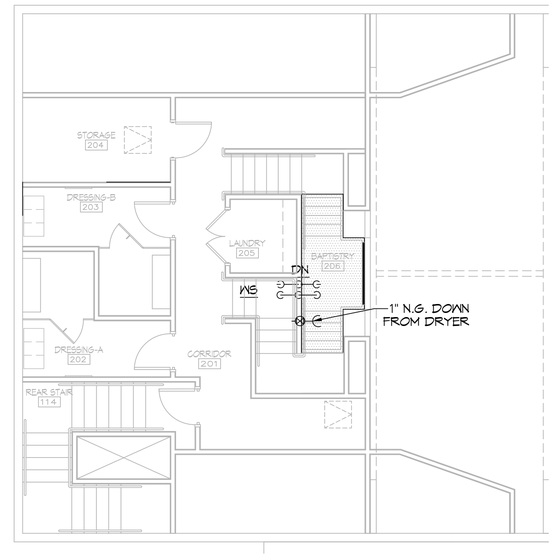

N 15 POTABLE WATER PLUMBING PLAN
SCALE: 3/16"=1'-0"
SECOND FLOOR

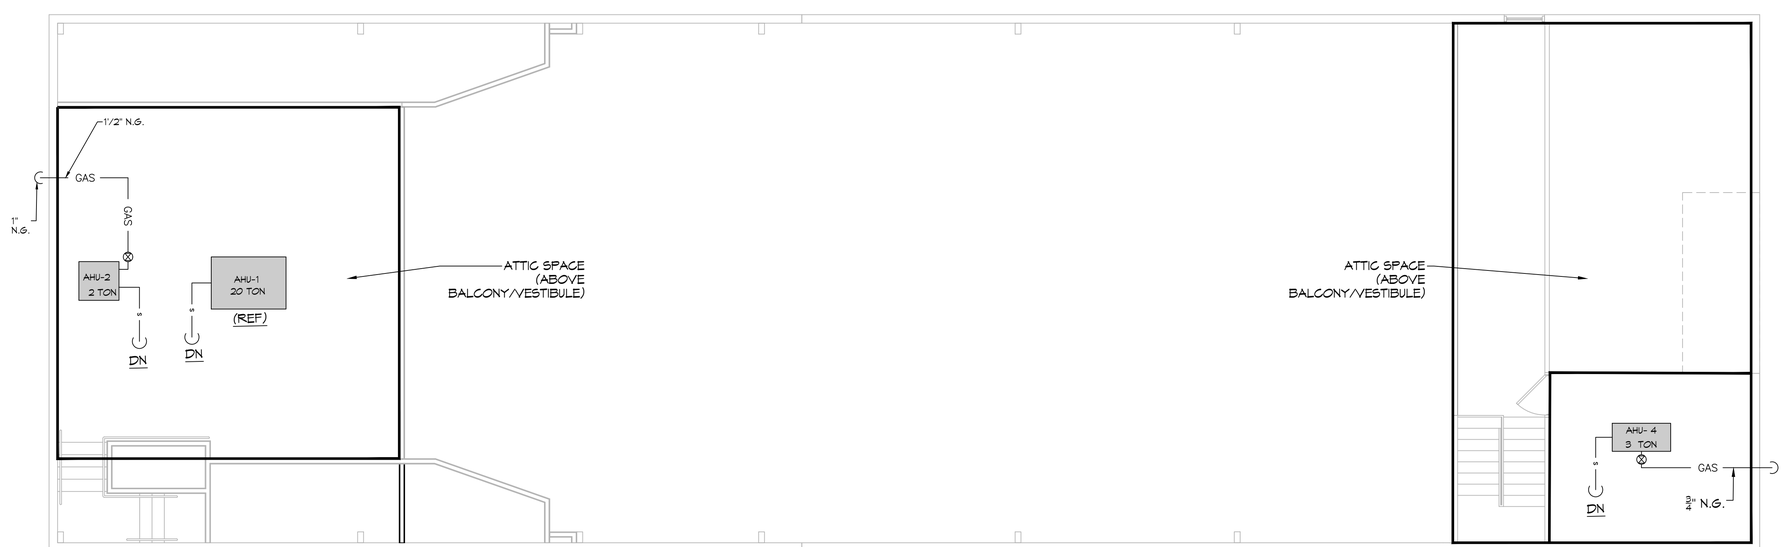

N 16 SEWER & GAS PLUMBING PLAN
SCALE: 3/16"=1'-0"
ATTIC

DAMMON ENGINEERING, INC.
LOUISIANA & MISSISSIPPI
www.dammonengineering.com
www.dammonpower.com
PH: 985.649.5832 F: 985.641.5950
Chief Engineer: Brian Mistich, PE
5540 Crawford Trail
Slidell, LA 70458

#	DESCRIPTION	DATE
	REVISIONS	

THE SIXTH BAPTIST CHURCH
BREAKDOWN AND RENOVATION
423 FELICITY STREET
NEW ORLEANS LA 70130

JOB No: 2470
DATE: 09-05-2023
DRAWN BY: CKD
CHECKED BY: BAK

The drawings and specifications, including but not limited to the plans, specifications and designs, are the property of Dammon Engineering, and shall remain the property of Dammon Engineering. The reproduction, publication or use of any design, plan or specification in any way without written consent of Dammon Engineering is prohibited. These drawings and specifications were prepared and developed without written consent of Dammon Engineering for use on this project only. Any other use or reproduction without written consent of Dammon Engineering is prohibited.

SHEET TITLE:
SEWER, GAS & POTABLE WATER PLUMBING PLAN AND NOTES

DRAWING NUMBER:
P102

SHEET No: 6 of 14

FILE NAME: J:_CADWORK\2470 - Sixth Baptist Church Felicity Street\Drawings\Current Drawings\P102 - Plumbing Plan Second Floor.dwg PLOT DATE & TIME: Thursday, September 7, 2023 3:45:16 PM