ALL PLUMBING LINES ARE DRAWN DIAGRAMMATICALLY FOR CLARITY.

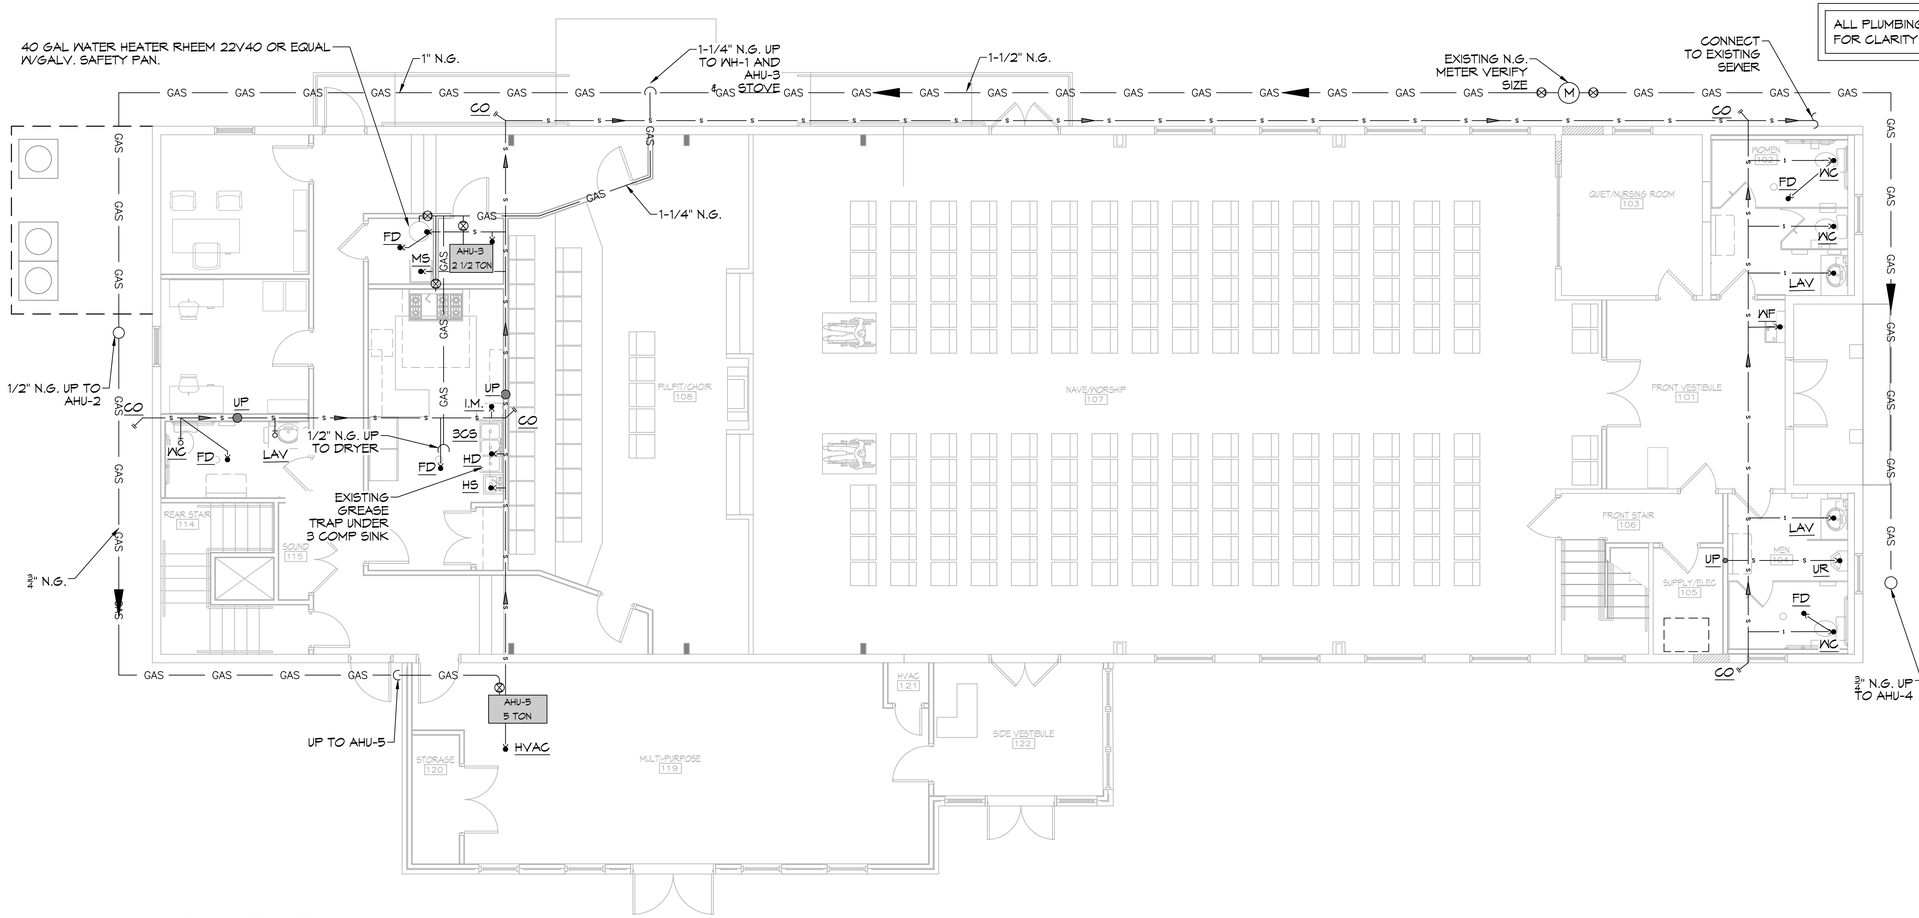

12 SEWER & GAS PLUMBING PLAN
SCALE: 3/16"=1'-0"
FIRST FLOOR

13 SEWER & GAS PLUMBING PLAN
SCALE: 3/16"=1'-0"
SECOND FLOOR

DAMMON ENGINEERING, INC.
LOUISIANA & MISSISSIPPI

www.dammonengineering.com
info@dammonengineering.com
PH: 985.649.5832 F: 985.641.5950

Chief Engineer: Brian Mistich, PE
554 Old Spanish Trail
Slidell, LA 70458

REVISIONS

#	DESCRIPTION	DATE

STATE OF LOUISIANA
BRIAN A. MISTICH
LICENSE No. 30157
PROFESSIONAL ENGINEER
IN
MECHANICAL ENGINEERING

THE SIXTH BAPTIST CHURCH RENOVATION AND ADDITION
928 FELICITY STREET
NEW ORLEANS LA 70130

JOB No: 2470
DATE: 08-20-2025
DRAWN BY:
CHECKED BY:

SHEET TITLE:
SEWER AND GAS PLUMBING PLAN - FIRST FLOOR, SECOND FLOOR AND ATTIC

DRAWING NUMBER:
P101

SHEET No: 6 of 15