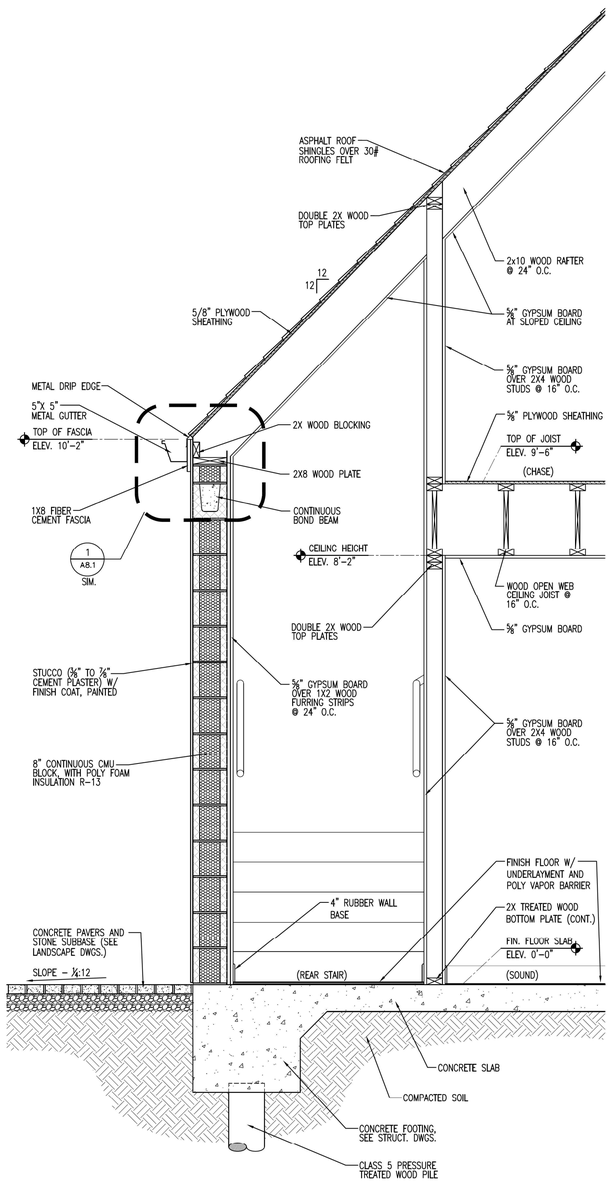

1 EXT. WALL SECTION, TYP.
A4.2 3/4" = 1'-0" 3/A3.6

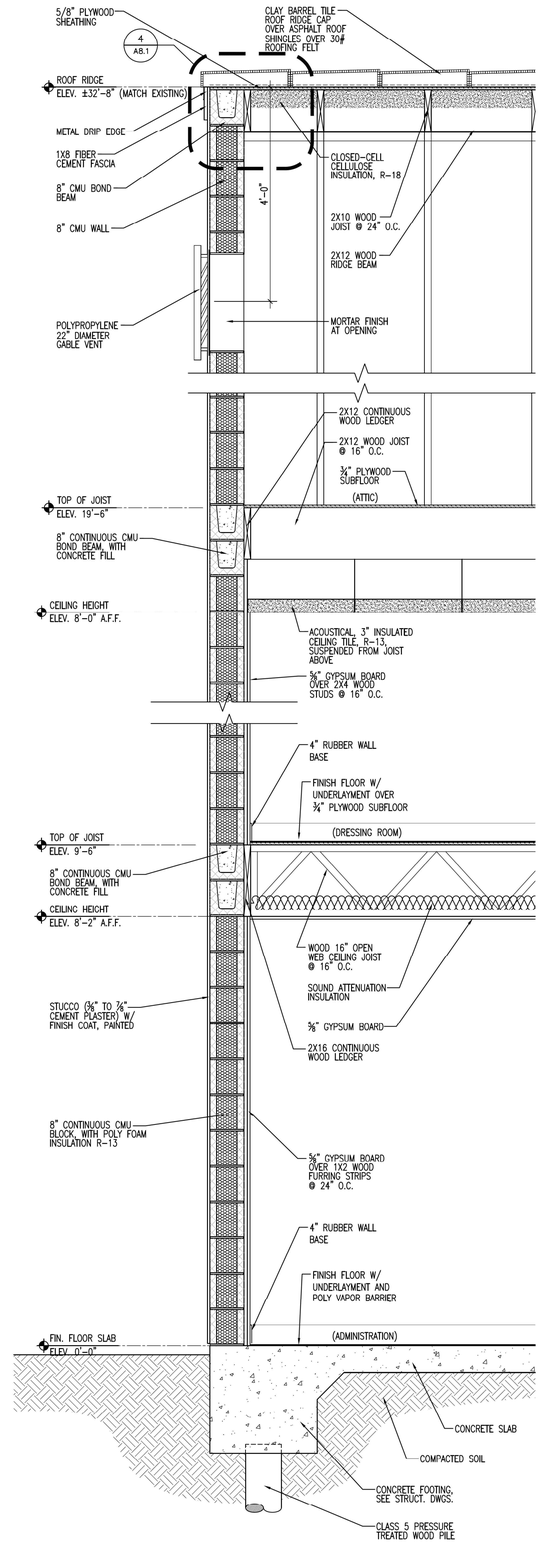

2 INT. WALL SECTION, TYP.
A4.2 3/4" = 1'-0" 3/A3.5

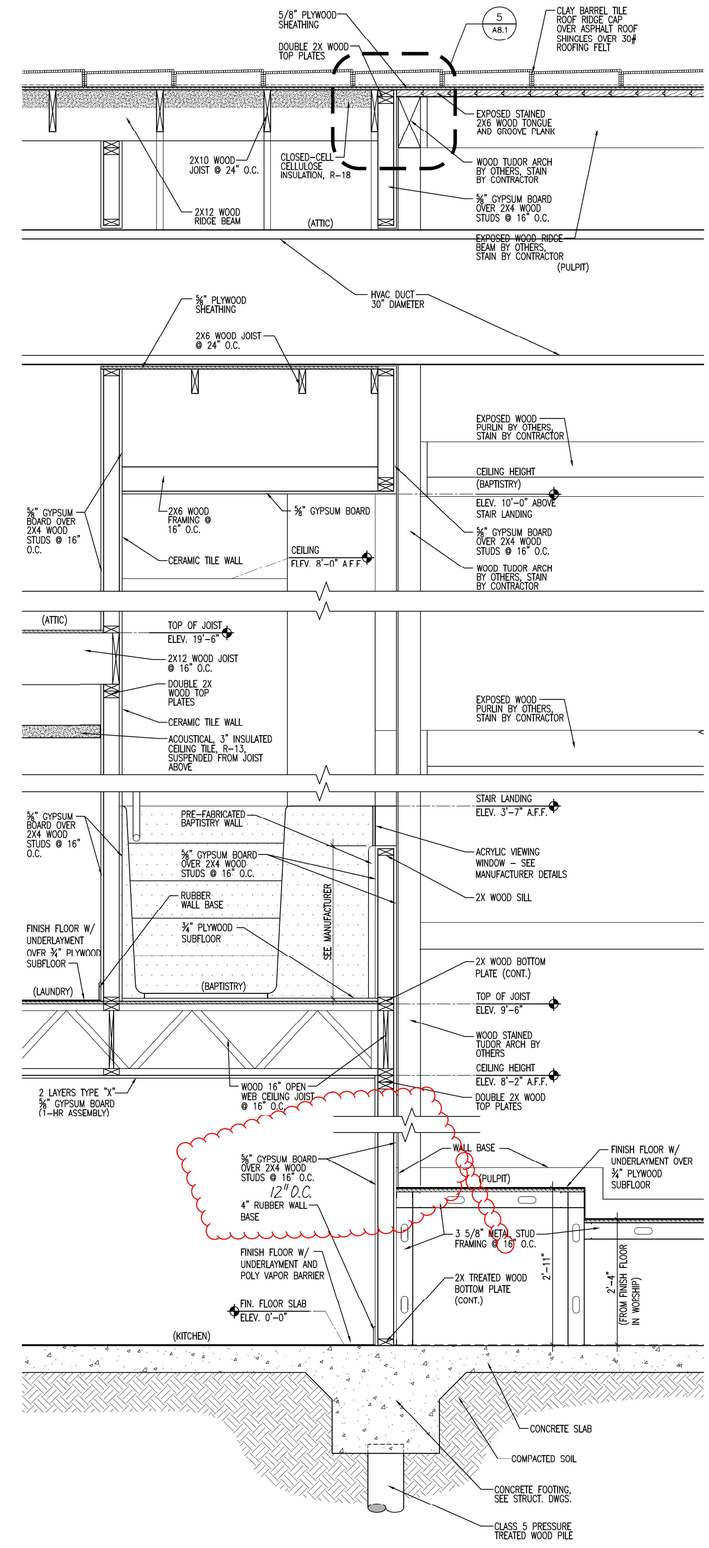

3 INT. WALL SECTION, TYP.
A4.2 3/4" = 1'-0" 3/A3.5

SCOTTMOORE
10001 LAKE FOREST BLVD - SUITE 1199
NEW ORLEANS, LA 70127

SIXTH BAPTIST CHURCH
RENOVATION AND ADDITION

928 FELICITY STREET
NEW ORLEANS, LOUISIANA 70130

REVIEWED FOR STATE FIRE MARSHAL AS PER REVIEW LETTER BY: STEPHANIE MAGEE
Stephanie Magee

ISSUE

DATE	FOR
7/3/2025	OWNER APPROVAL
8/29/2025	PERMIT

PROJECT NO: 065
DATE:
BY: HG
CHECKED: OS

☐ PROGRESS PRINT
NOT FOR CONSTRUCTION

☒ FULL RELEASE
THIS DRAWING IS FULLY RELEASED BY THE ARCHITECT FOR CONSTRUCTION OF THIS PROJECT ONLY

NOT TO BE COPIED OR REPRODUCED WITHOUT EXPRESSED WRITTEN CONSENT OF SCOTTMOORE

OLI ROBERT MARCEL SCOTT
REG. NO 9269
STATE OF LOUISIANA
REGISTERED ARCHITECT
9/1/25

SHEET TITLE
WALL SECTIONS

SHEET NO.
A4.2
SHEET OF