SQUARE FEET

LIVING	1040
FRONT PORCH	84
TOTAL SQ. FT.	1124

WINDOW SCHEDULE

MK	WIDTH	HEIGHT	FRAME MAT	NOTES
W01	3'-0"	5'-0"	ALUM	OPERABLE WINDOW INSULATED
W02	3'-0"	3'-0"	ALUM	OPERABLE WINDOW INSULATED
W03	3'-0"	1'-0"	ALUM	FIXED WINDOW INSULATED

DOOR SCHEDULE

MK	WIDTH	HEIGHT	THK	DOOR MAT	FRAME MAT	NOTES
D01	3'-0"	6'-10"	1-3/4"	WOOD	WOOD	EXTERIOR DOOR
D02	(2)3'-0"	6'-10"	1-3/4"	WOOD	WOOD	EXTERIOR SLIDING DOUBLE DOOR
D03	3'-0"	6'-8"	1-3/4"	WOOD	WOOD	INTERIOR DOOR
D04	1'-8"	6'-8"	1-3/4"	WOOD	WOOD	INTERIOR DOOR FOR LINEN CLOSET
D05	(2)3'-0"	6'-8"	1-3/4"	WOOD	WOOD	INTERIOR DOUBLE ACCORDION DOORS
D06	2'-6"	6'-8"	1-3/4"	WOOD	WOOD	INTERIOR POCKET DOOR

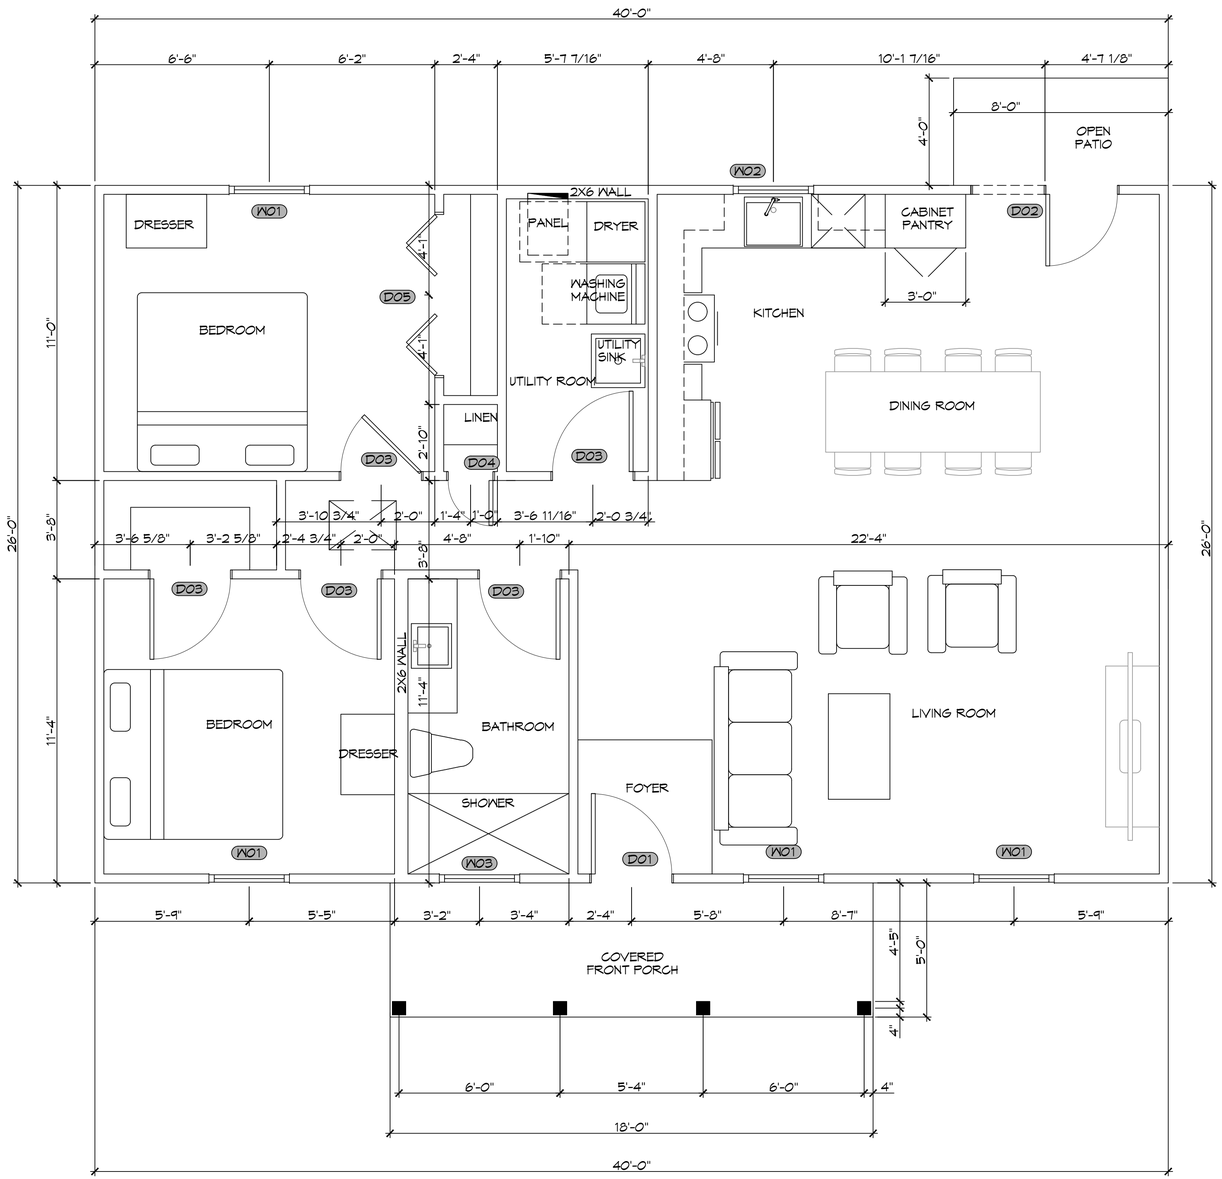

1 FIRST FLOOR PLAN
SCALE: 3/8" = 1'-0"

DAMMON ENGINEERING, INC.
LOUISIANA & MISSISSIPPI
www.dammonengineering.com
info@dammonengineering.com
PH: 985.649.5832
Chief Engineer: Brian Mistich, PE
554 Lakeshore Trail
Slidell, LA 70458

REVISIONS

#	DESCRIPTION	DATE

SEAL:

FIRST PENTECOSTAL CHURCH
333 ROBERT BLVD
SLIDELL, LA 70459

DATE: 02-10-2025
JOB No:
DRAWN BY: SCN
CHECKED BY: CKD

THIS DOCUMENT IS THE PROPERTY OF DAMMON ENGINEERING, INC. AND IS NOT TO BE REPRODUCED IN WHOLE OR IN PART WITHOUT WRITTEN PERMISSION. THE DOCUMENT IS THE PROPERTY OF DAMMON ENGINEERING, INC. AND IS NOT TO BE REPRODUCED IN WHOLE OR IN PART WITHOUT WRITTEN PERMISSION.

SHEET TITLE:
FIRST & SECOND FLOOR PLAN

DRAWING NUMBER:
A101

SHEET No: 1 of 2

FILE NAME: J:_CHURCHES\First Pentecostal Church Slidell\Revit Drawings\A101 - Floor Plans.dwg PLOT DATE & TIME: Tuesday, February 18, 2025 11:03:48 AM

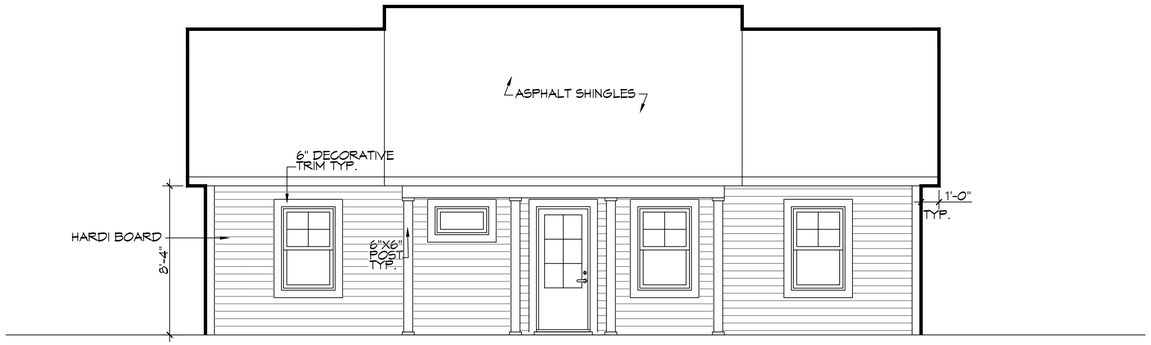

2 FRONT ELEVATION PLAN
SCALE: 1/4" = 1'-0"

3 LEFT ELEVATION PLAN
SCALE: 1/4" = 1'-0"

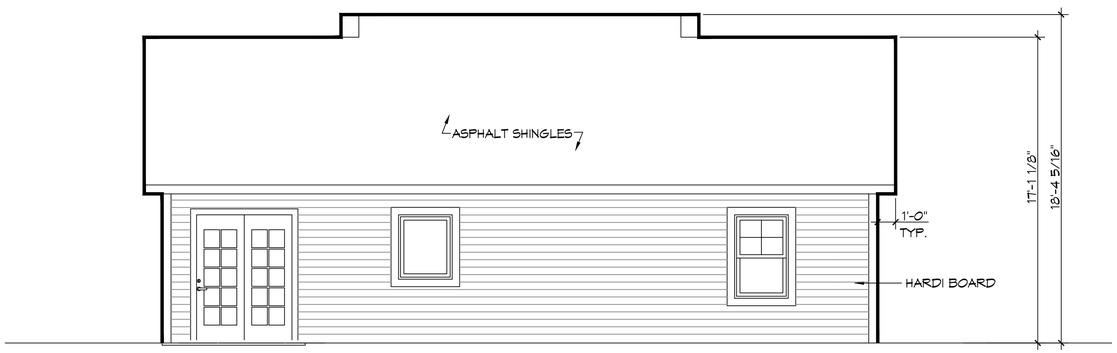

4 REAR ELEVATION PLAN
SCALE: 1/4" = 1'-0"

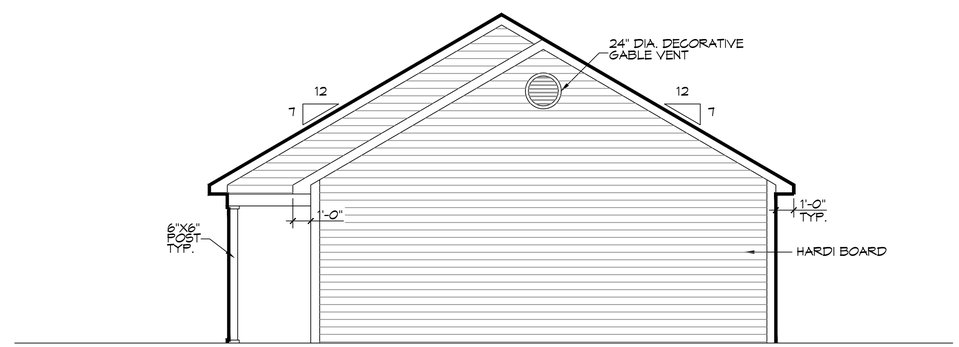

5 RIGHT ELEVATION PLAN
SCALE: 1/4" = 1'-0"

DAMMON ENGINEERING, INC.
LOUISIANA & MISSISSIPPI
www.dammonengineering.com
info@dammonengineering.com
PH: 985.649.5832
Chief Engineer: Brian Mistich, PE
5547 Highway 190 Service Road
Slidell, LA 70458

#	DESCRIPTION	DATE

REVISIONS

SEAL:

FIRST PENTECOSTAL CHURCH
308 ROBERT BLVD
SLIDELL, LA 70458

JOB No:	
DATE:	02-19-2025
DRAWN BY:	SCA
CHECKED BY:	CACD

All documents, designs, plans, specifications, reports, and other instruments of service, including any electronic versions thereof, shall remain the property of Dammon Engineering, and shall not be used for any purpose other than the specific project for which they were prepared and delivered, and shall not be used on other projects, for which, they have been prepared and delivered, without written consent of Dammon Engineering. Any reproduction or distribution of these documents or any portion thereof without written consent of Dammon Engineering is prohibited.

SHEET TITLE:
EXTERIOR ELEVATION PLAN

DRAWING NUMBER:
A102

SHEET No: 2 of 2

FILE NAME: J:\>:\DAMMON\Old Pentecostal Church Site Report\Current Drawings\A102 - Elevation Plan.dwg PLOT DATE & TIME: Tuesday, February 18, 2025 11:54:13 AM