FILE NAME: J:\+ DAMMON\Work Performed\First Pentecostal - Church Plan Report\Current Drawings\A101 - Floor Plan.dwg PLOT DATE & TIME: Wednesday, March 5, 2025 - 1:47:28 PM

FINISH SCHEDULE

ROOM	FLOOR	BASE	WALLS				CEILING	NOTES
			NORTH	EAST	SOUTH	WEST		
LIVING ROOM	VINYL PLANK	6" WOOD BASE	1/2" GNB	1/2" GNB	1/2" GNB	1/2" GNB	1/2" GNB	
KITCHEN	VINYL PLANK	6" WOOD BASE	1/2" GNB	1/2" GNB	1/2" GNB	1/2" GNB	1/2" GNB	
HALL	VINYL PLANK	6" WOOD BASE	1/2" GNB	1/2" GNB	1/2 " GNB	1/2" GNB	1/2" GNB	
BEDROOMS	VINYL PLANK	6" WOOD BASE	1/2" GNB	1/2" GNB	1/2" GNB	1/2" GNB	1/2" GNB	
BATHROOM	CERAMIC 8" HEXAGON	CERAMIC	1/2" MR GNB	1/2" MR GNB	1/2" MR GNB	1/2" MR GNB	1/2" MR GNB	PENNY TILE INSTALLED IN SHOWER PAN WITH LINEAR DRAIN. 12"X24" SHOWER WALL TILE INSTALLED TO CEILING
UTILITY ROOM	CERAMIC 8" HEXAGON	CERAMIC	1/2" GNB	1/2" GNB	1/2" GNB	1/2" GNB	1/2" GNB	PAINT WALLS WITH TWO PART EPOXY
NOTE - (MR) MOLD RESISTANT								

NOTE: OWNER TO PICK ALL FINISHES

SQUARE FEET

LIVING	1040
FRONT PORCH	84
TOTAL SQ. FT.	1124

WINDOW SCHEDULE

MK	WIDTH	HEIGHT	FRAME MAT	NOTES
W01	3'-0"	5'-0"	ALUM	OPERABLE WINDOW INSULATED
W02	3'-0"	3'-0"	ALUM	OPERABLE WINDOW INSULATED
W03	3'-0"	1'-0"	ALUM	FIXED WINDOW INSULATED

NOTE: OWNER TO PICK ALL WINDOW STYLES

DOOR SCHEDULE

MK	WIDTH	HEIGHT	THK	DOOR MAT	FRAME MAT	NOTES
D01	3'-0"	6'-10"	1-3/4"	WOOD	WOOD	EXTERIOR DOOR
D02	(2)3'-0"	6'-10"	1-3/4"	WOOD	WOOD	EXTERIOR SLIDING DOUBLE DOOR
D03	3'-0"	6'-8"	1-3/4"	WOOD	WOOD	INTERIOR DOOR
D04	1'-8"	6'-8"	1-3/4"	WOOD	WOOD	INTERIOR DOOR FOR LINEN CLOSET
D05	(2)3'-0"	6'-8"	1-3/4"	WOOD	WOOD	INTERIOR DOUBLE ACCORDION DOORS

NOTE: OWNER TO PICK ALL DOOR STYLES

NOTE; ALL EXTERIOR WINDOWS AND DOORS ASSEMBLES TO BE RATED FOR 140 MPH WINDS AND SHALL BE MISSILE IMPACT RESISTANT.

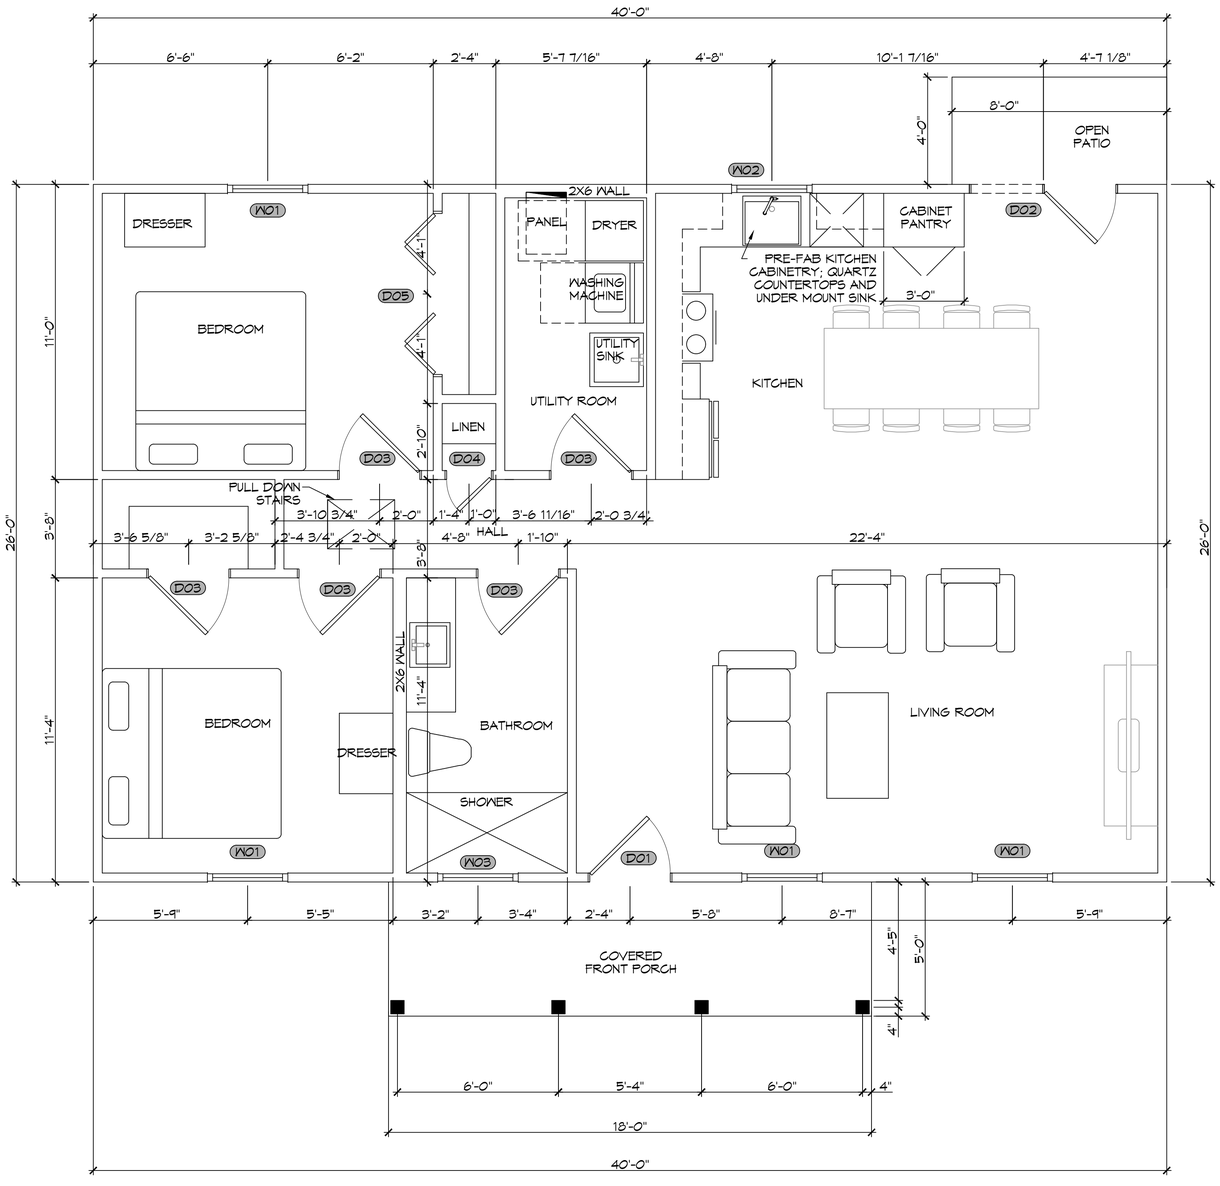

N

1 FIRST FLOOR PLAN
SCALE: 3/8" = 1'-0"

DAMMON ENGINEERING, INC.
LOUISIANA & MISSISSIPPI
www.dammonengineering.com
info@dammonengineering.com
PH: 985.649.3832
Chief Engineer: Brian Mistich, PE
554 Gause Blvd. Ste 101
Slidell, LA 70458

REVISIONS

#	DESCRIPTION	DATE

SEAL:

FIRST PENTECOSTAL CHURCH
338 ROBERT BLVD
SLIDELL, LA 70459

JOB No:
DRAWN BY: SCM
DATE: 02-20-2025
CHECKED BY: CKD

All construction must be properly performed in accordance with the plans and specifications and in compliance with all applicable laws, codes, rules and regulations. The contractor is responsible for all construction means, methods, techniques, sequences and procedures and for all safety precautions and programs in connection with the work. The contractor is responsible for the acts and omissions of all his employees and all subcontractors and their employees and agents. The contractor is responsible for all construction under the contract documents. The engineer has not been retained for the purpose of inspecting the construction work and has no duty to do so. The engineer shall not be responsible for the failure of the contractor to perform the work in accordance with the contract documents. The engineer shall not be responsible for any construction means, methods, techniques, sequences or procedures, or for any safety precautions and programs in connection with the work. The engineer shall not be responsible for the acts or omissions of the contractor, any subcontractor, any supplier, or any other person performing any of the work, or for the failure of any of them to carry out the work in accordance with the contract documents. The engineer's review of the contractor's submittals is not conducted for the purpose of determining the accuracy and completeness of other details such as dimensions and quantities, or for substantiating instructions for installation or performance of equipment or systems, all of which remain the responsibility of the contractor as required by the contract documents. The engineer's review of a specific item shall not indicate that the engineer has reviewed the entire assembly of which the item is a part. The engineer's review of the contractor's submittals shall not relieve the contractor of the obligation to perform the work in accordance with the contract documents.

SHEET TITLE:
FLOOR PLAN

DRAWING NUMBER:
A101

SHEET No: 1 of 2