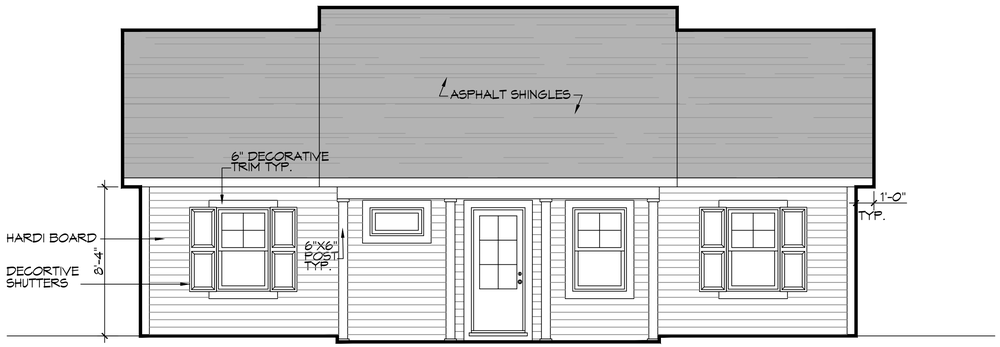

8 FRONT ELEVATION PLAN
SCALE: 1/4" = 1'-0"

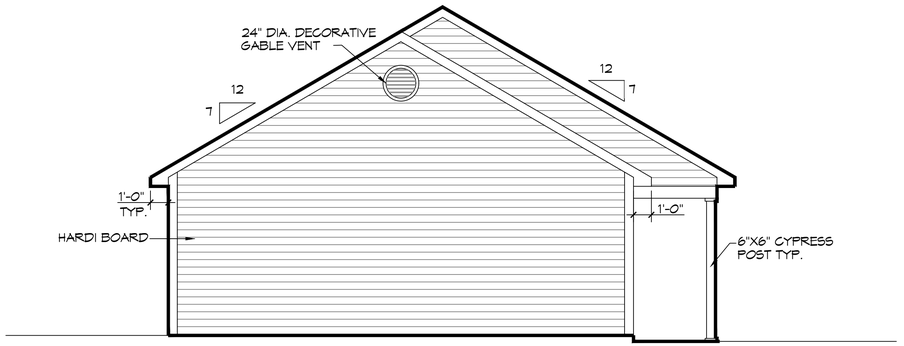

10 LEFT ELEVATION PLAN
SCALE: 1/4" = 1'-0"

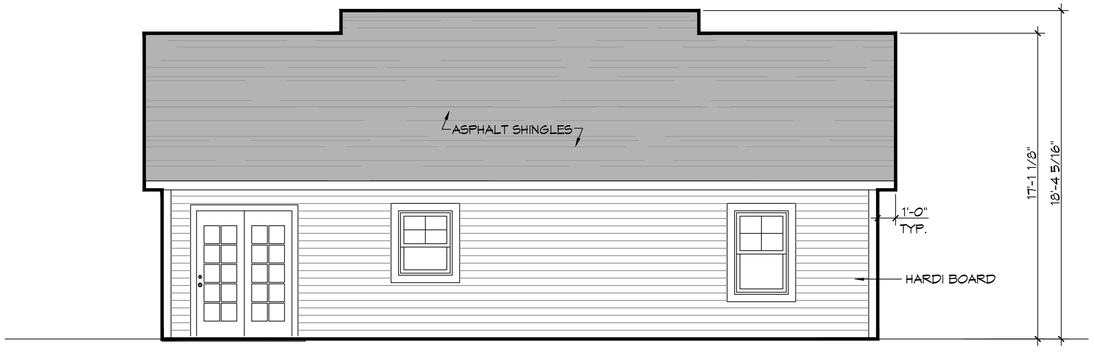

9 REAR ELEVATION PLAN
SCALE: 1/4" = 1'-0"

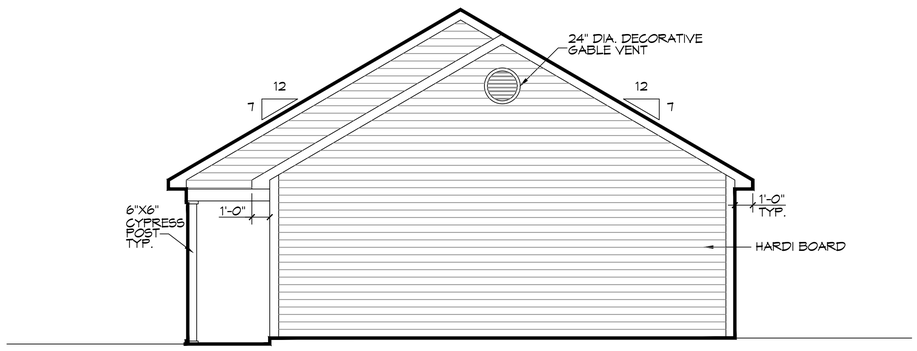

11 RIGHT ELEVATION PLAN
SCALE: 1/4" = 1'-0"

DAMMON ENGINEERING, INC.
LOUISIANA & MISSISSIPPI
www.dammonengineering.com
info@dammonengineering.com
Chief Engineer: Brian Mistich, PE
554 Gause Blvd, Suite 201
Slidell, LA 70458
PH: 985.649.5832

REVISIONS

#	DESCRIPTION	DATE

SEAL:

FIRST PENTECOSTAL CHURCH
388 ROBERT BLVD
SLIDELL, LA 70458

DATE: 03-20-2025
JOB No: SCA | CHECKED BY: BAM
DRAWN BY:

All ideas, designs, arrangements and plans indicated or represented by this drawing are owned by and the property of Dammon Engineering, and were created, evolved and developed for use on and in connection with the specified project. None of such ideas, designs, arrangements or plans shall be used by or disclosed to any person, firm or corporation for any purpose whatsoever without the written permission of Dammon Engineering. Visual contact with these drawings shall constitute prima facie evidence of the acceptance of these restrictions.

SHEET TITLE:
EXTERIOR ELEVATION PLAN

DRAWING NUMBER:
A102

SHEET No: 8 of 11

FILE_NAME: J:\--- CHURCHES\First Pentecostal Church, Don Bosch\Current Drawings\A102 - Elevation Plan.dwg PLOT DATE & TIME: Thursday, March 20, 2025, 10:41:06 AM