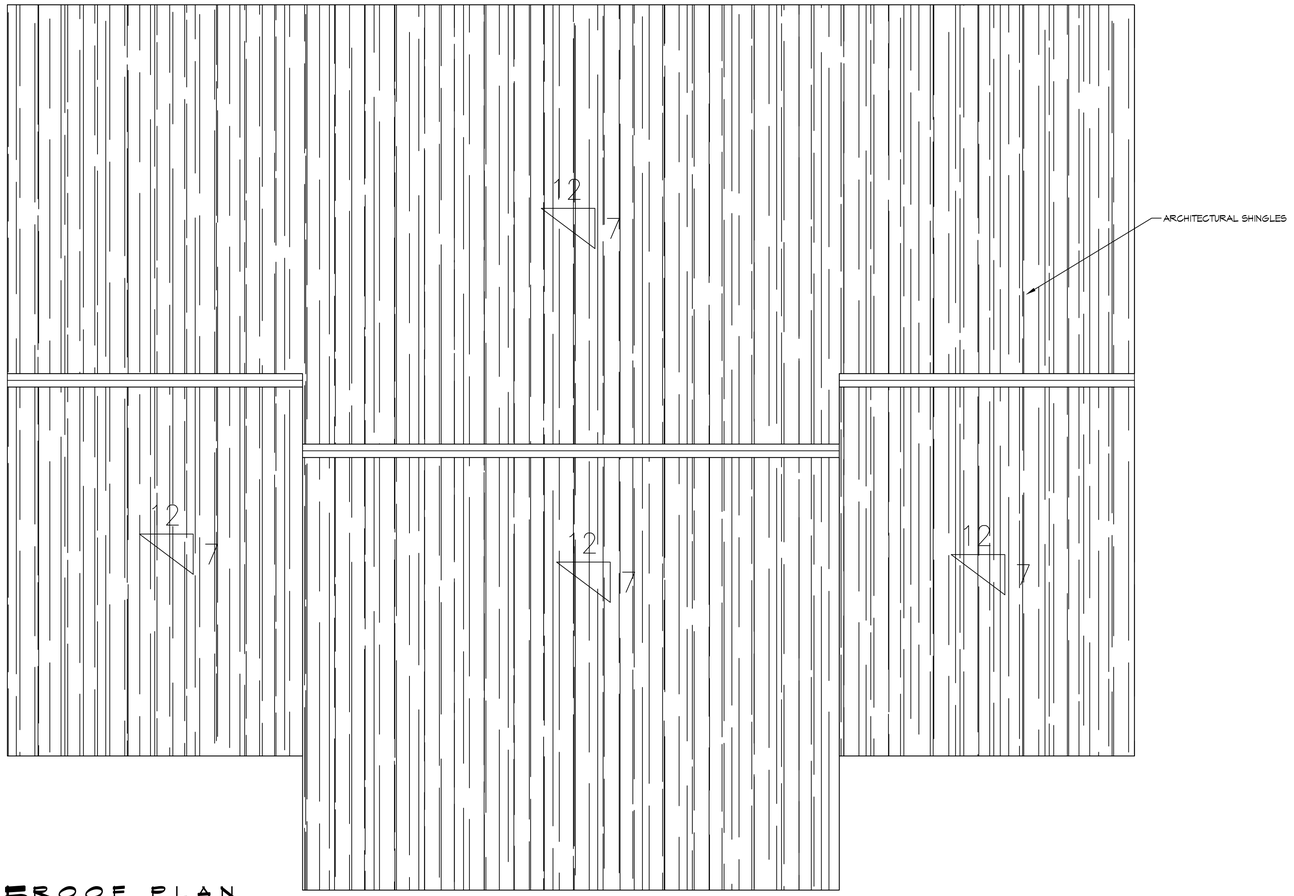

5 ROOF PLAN
SCALE: 3/8"= 1'-0"

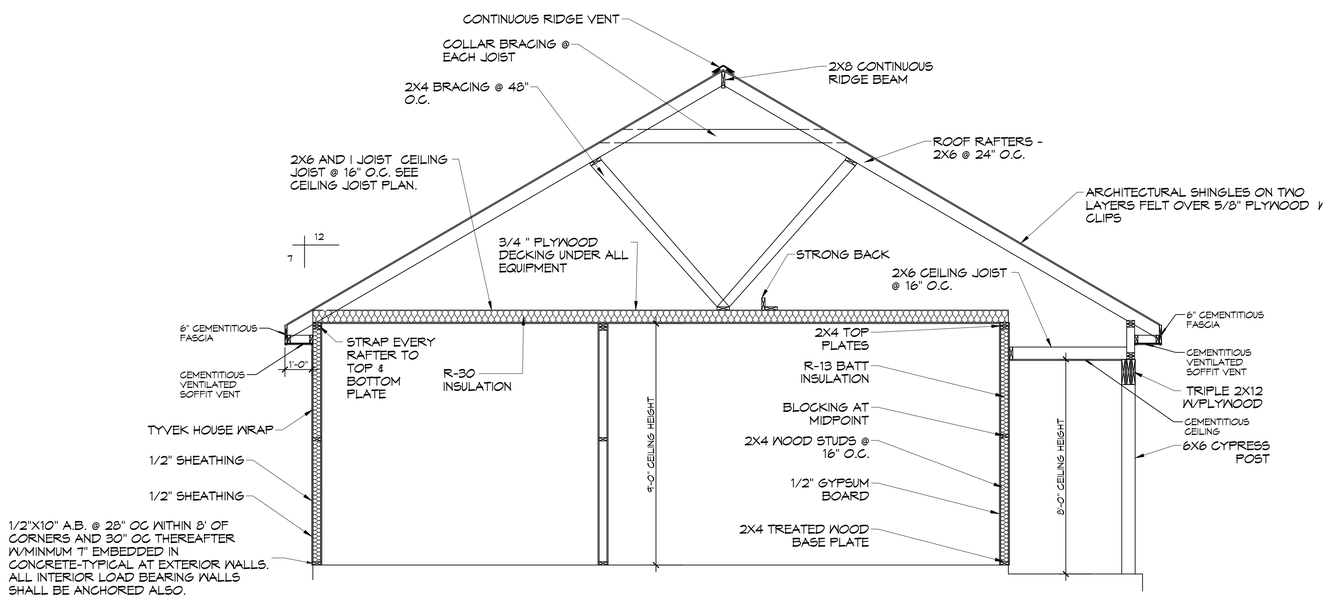

6 FRAMING SECTION
SCALE: 3/8"= 1'-0"

DAMMON ENGINEERING, INC.
LOUISIANA & MISSISSIPPI
www.dammonengineering.com
info@dammonengineering.com
PH: 985.649.5832
Chief Engineer: Brian Mistich, PE
504 Robert Blvd, Suite 7
Slidell, LA 70458

REVISIONS

#	DESCRIPTION	DATE

SEAL:

FIRST FRENTECOSTAL CHURCH
365 ROBERT BLVD
SLIDELL, LA. 70458

JOB No:
DRAWN BY: SGK
DATE: 03-20-2025
CHECKED BY: CKD

THIS DOCUMENT IS THE PROPERTY OF DAMMON ENGINEERING, INC. AND MUST BE RETURNED UPON REQUEST. THIS DOCUMENT MAY NOT BE REPRODUCED OR TRANSMITTED IN WHOLE OR IN PART WITHOUT THE WRITTEN CONSENT OF DAMMON ENGINEERING, INC. THIS DOCUMENT IS PROVIDED FOR USE ON THE PROJECT FOR WHICH THE FEES HAVE BEEN PAID AND MUST BE RETURNED UPON REQUEST. THE REPRODUCTION OF ANY DIMENSIONS OR INFORMATION ON THIS DOCUMENT FOR USE ON OTHER PROJECTS OR WHICH THE FEES HAVE NOT BEEN PAID IS PROHIBITED WITHOUT WRITTEN CONSENT OF DAMMON ENGINEERING, INC. ALL RIGHTS ARE RESERVED.

SHEET TITLE:
ROOF PLAN AND FRAMING SECTION

DRAWING NUMBER:
S104

SHEET No: 5 of 11

FILE NAME: J:\>> DAMMONENG\First Pentecostal Church Slidell Report\Current Drawings\S104 - Framing Section Plan.dwg PLOT DATE & TIME: Thursday, March 20, 2025 10:44:52 AM