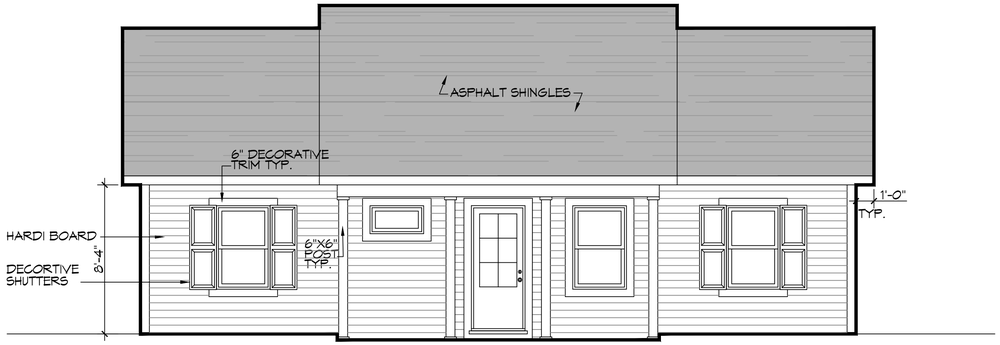

8 FRONT ELEVATION PLAN
SCALE: 1/4" = 1'-0"

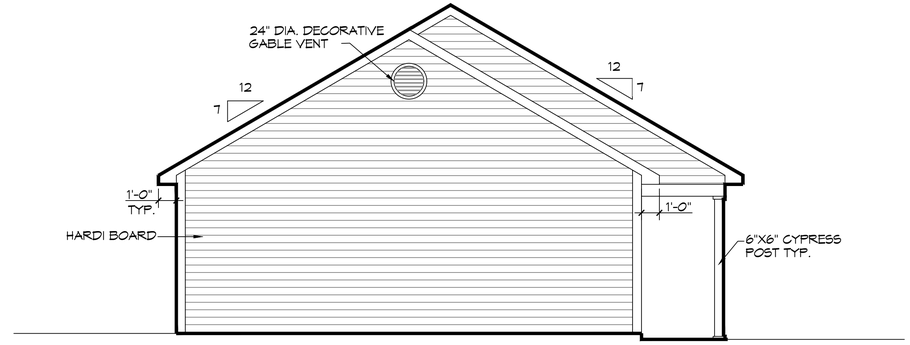

10 LEFT ELEVATION PLAN
SCALE: 1/4" = 1'-0"

9 REAR ELEVATION PLAN
SCALE: 1/4" = 1'-0"

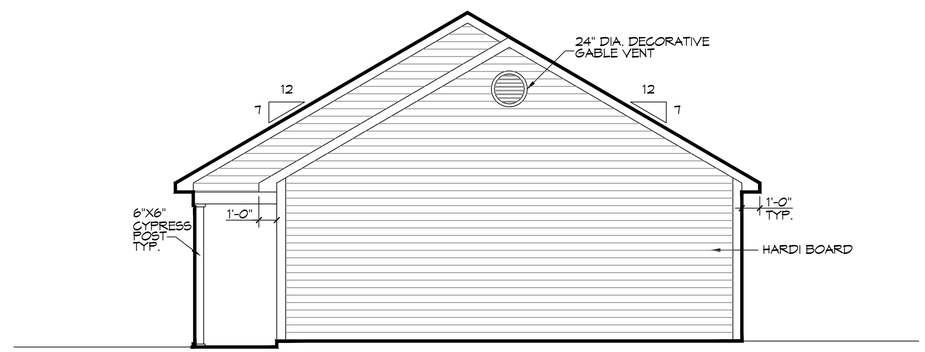

11 RIGHT ELEVATION PLAN
SCALE: 1/4" = 1'-0"

DAMMON ENGINEERING, INC.
LOUISIANA & MISSISSIPPI
www.dammonengineering.com
info@dammonengineering.com
PH: 985.649.5832
Chief Engineer: Brian Mistich, PE
554 Highway 190 East, Suite 101
Slidell, LA 70458

#	DESCRIPTION	DATE

REVISIONS

STATE OF LOUISIANA
BRIAN A. MISTICH
License No. 30187
PROFESSIONAL ENGINEER

FIRST FRENCH CHURCH
336 ROBERT BLVD
SLIDELL, LA. 70458

DATE: 03-24-2025
JOB No:
SCA
DRAWN BY:
CHECKED BY: BAM

These plans remain the property of Dammon Engineering, Inc. and are not to be used for any other project than that for which the plans were prepared and developed without written consent of Dammon Engineering, Inc. Dammon Engineering, Inc. assumes no responsibility for any other project for which the plans were prepared and developed without written consent of Dammon Engineering, Inc. Copyright © 2025 Dammon Engineering, Inc. All rights reserved.

SHEET TITLE:
EXTERIOR ELEVATION PLAN

DRAWING NUMBER:
A102

SHEET No: 8 of 11

FILE NAME: J:\-- CHURCHES\First Pentecostal Church Don Bryant\Current Drawings\A102 - Exterior Plan.dwg PLOT DATE & TIME: Monday, March 24, 2025 10:01:27 AM