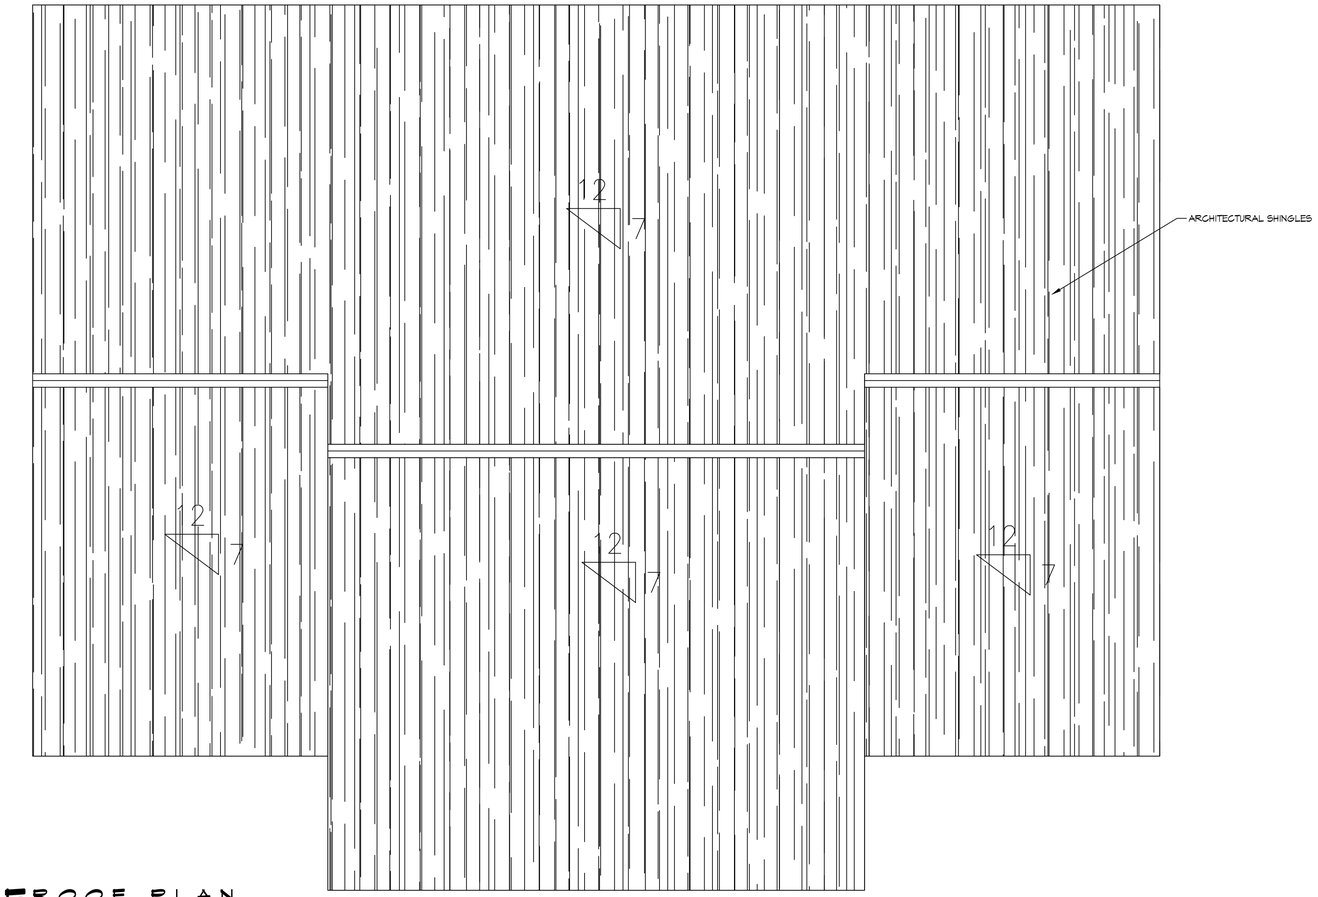

5 ROOF PLAN
SCALE: 3/8"= 1'-0"

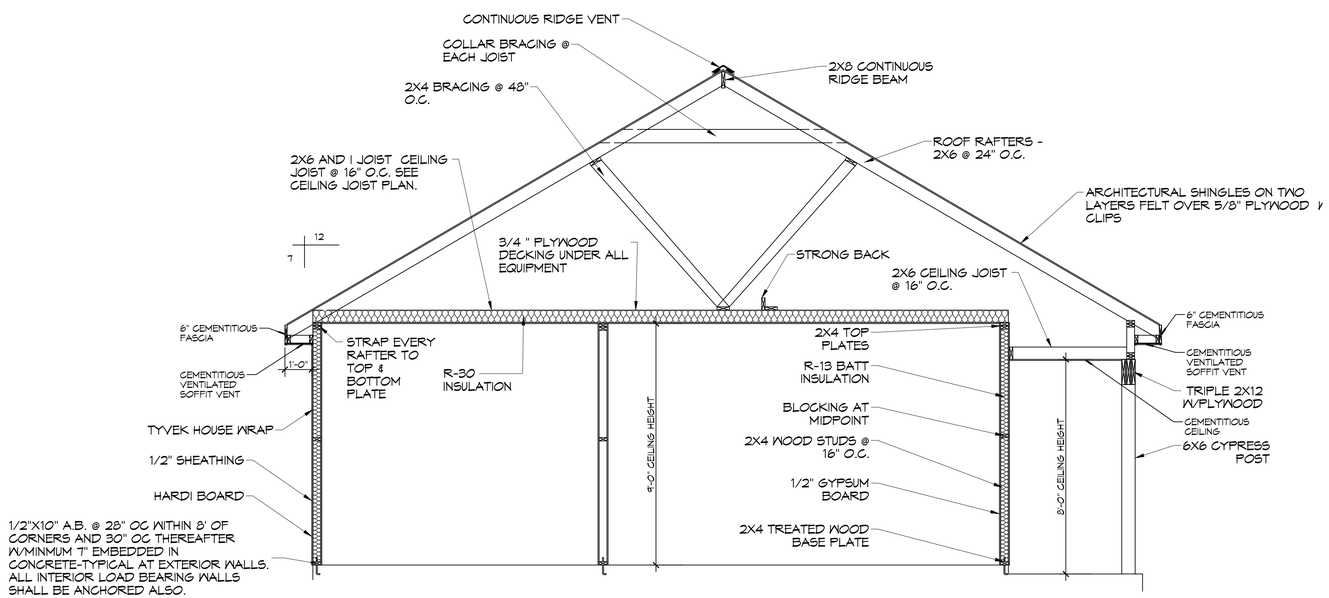

6 FRAMING SECTION
SCALE: 3/8"= 1'-0"

DAMMON ENGINEERING, INC.
LOUISIANA & MISSISSIPPI
www.dammonengineering.com
info@dammonengineering.com
PH: 985.649.5832

Chief Engineer: Brian Mistich, PE
5564 Highway 70 Court
Sidell, LA 70458

#	DESCRIPTION	DATE

REVISIONS

STATE OF LOUISIANA
BRIAN A. MISTICH
License No. 30187
PROFESSIONAL ENGINEER

FIRST FENTECOSTAL CHURCH

386 ROBERT BLVD
SLIDELL, LA. 70458

DATE: 03-24-2025
CHECKED BY: CCD
JOB No: SCA
DRAWN BY:

THE ABOVE DESIGNS ARE THE PROPERTY OF DAMMON ENGINEERING, INC. AND WERE PREPARED FOR THE USE OF THE PROJECT FOR WHICH THEY WERE INTENDED. THEY ARE NOT TO BE REPRODUCED OR USED FOR OTHER PROJECTS OR WITHOUT THE WRITTEN CONSENT OF DAMMON ENGINEERING, INC.

SHEET TITLE:
ROOF PLAN AND FRAMING SECTION

DRAWING NUMBER:
S104

SHEET No: 5 of 11

FILE NAME: J:\- CHURCHES\First Pentecostal Church Sec Bryant\Current Drawings\S104 - Framing Section Plan.dwg PLOT DATE & TIME: Monday, March 24, 2025 12:25:25 PM