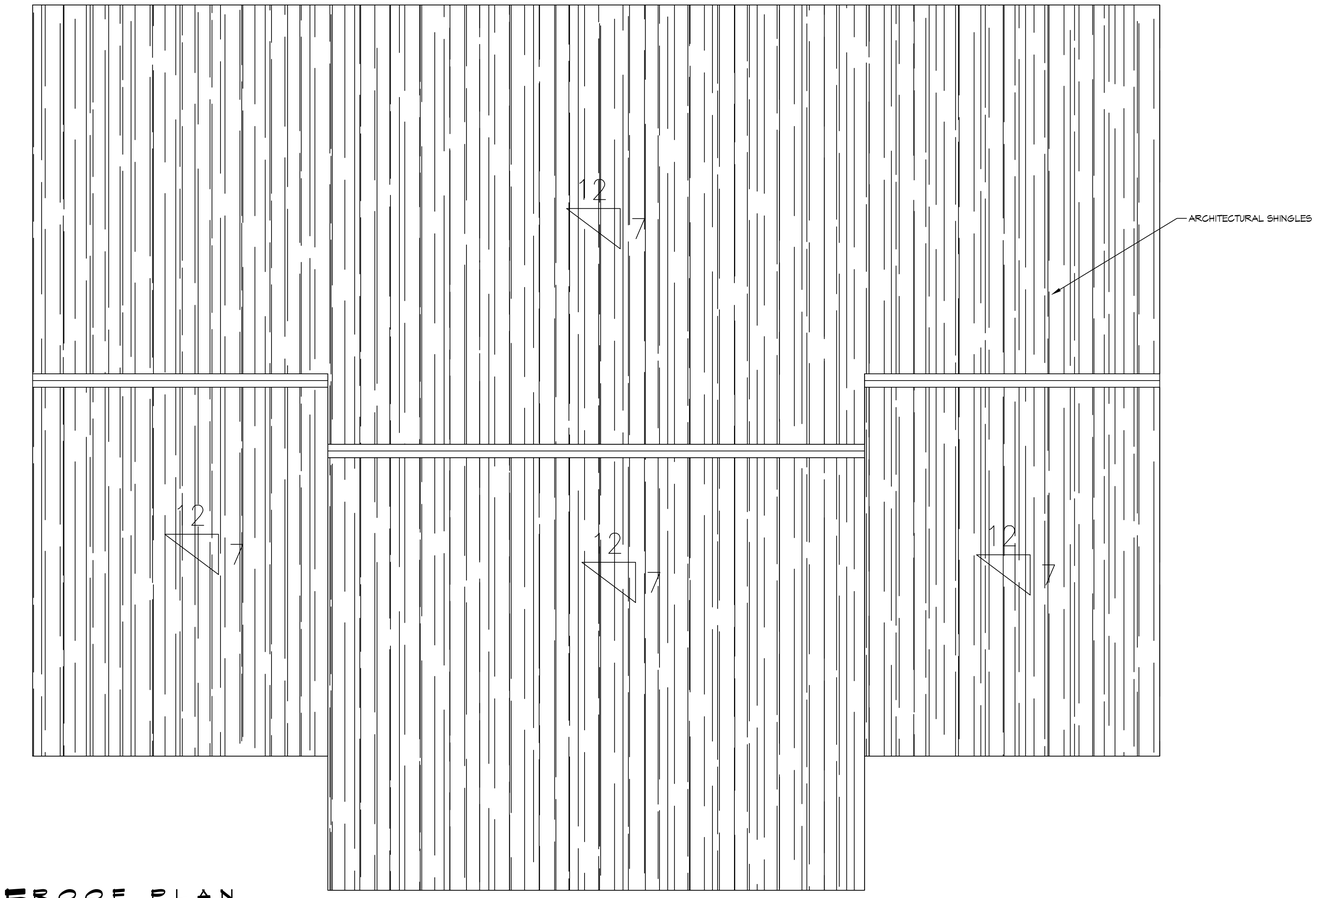

5 ROOF PLAN
SCALE: 3/8"= 1'-0"

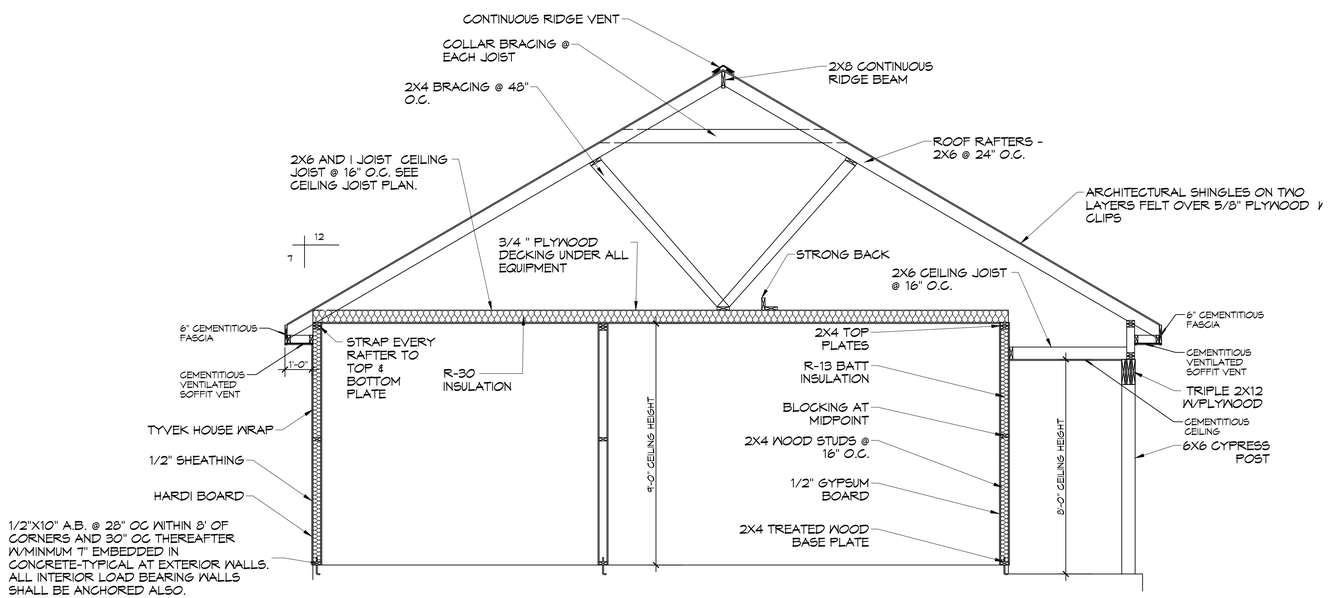

6 FRAMING SECTION
SCALE: 3/8"= 1'-0"

DAMMON ENGINEERING, INC.
LOUISIANA & MISSISSIPPI
www.dammonengineering.com
info@dammonengineering.com
PH: 985.649.5832

Chief Engineer: Brian Mistich, PE
5154 Highway 70 Local Service Road
Sidell, LA 70458

REVISIONS

#	DESCRIPTION	DATE

STATE OF LOUISIANA
BRIAN A. MISTICH
License No. 30187
PROFESSIONAL ENGINEER

FIRST FENTECOSTAL CHURCH

386 ROBERT BLVD
SLIDELL, LA. 70458

DATE: 03-24-2025
CHECKED BY: CCD
DRAWN BY: SCA
JOB No:

The drawings and specifications contained herein are the property of Dammon Engineering, and shall not be reproduced or used for other projects without the consent of Dammon Engineering. Any reproduction or use of these drawings and specifications on any project for which the work has been completed and approved without written consent of Dammon Engineering shall be construed as a violation of the rights of Dammon Engineering.

SHEET TITLE:
ROOF PLAN AND FRAMING SECTION

DRAWING NUMBER:
S104

SHEET No: 5 of 11

FILE NAME: J:\- CHURCHES\First Pentecostal Church Don Bryant\Current Drawings\S104 - Framing Section Plan.dwg PLOT DATE & TIME: Wednesday, July 30, 2025 3:27:37 AM