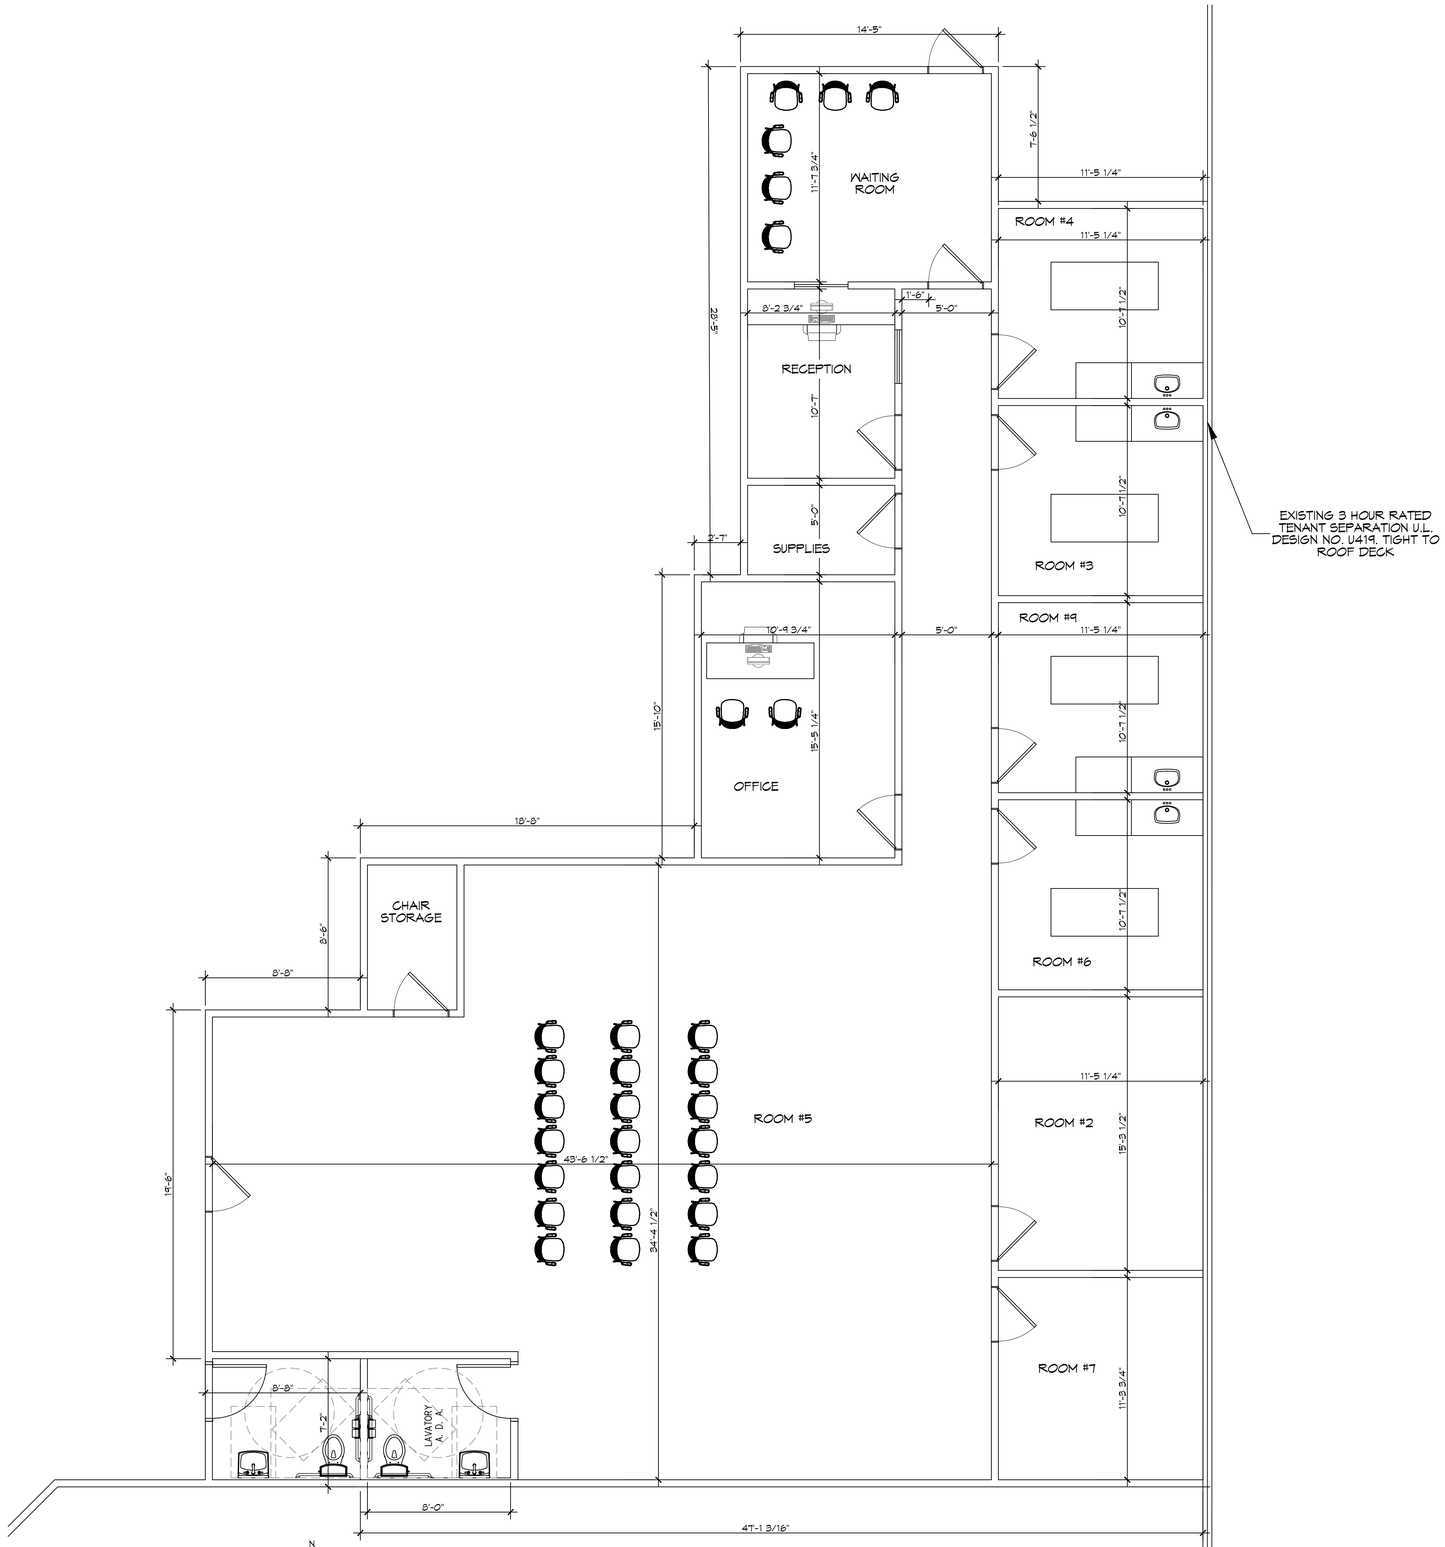

1 FLOOR PLAN
SCALE: 1/4"=1'-0"

DAMMON ENGINEERING, INC.
LOUISIANA & MISSISSIPPI

Chief Engineer: Brian Mistich, PE
554 Old Spanish Trail
Slidell, LA 70458

www.dammonengineering.com
info@dammonengineering.com
PH: 985.649.5832

REVISIONS

#	DESCRIPTION	DATE

SEAL:

OFFICE ADDITION
CROSS GATES FAMILY FITNESS
1311 GAUSE BLVD
SLIDELL, LA. 70458

JOB No:	2327-1
DATE:	02-25-2025
DRAWN BY:	
CHECKED BY:	

THE IDEAS AND DESIGNS AS DESCRIBED IN THESE DOCUMENTS, INCLUDING BUT NOT LIMITED TO, ARCHITECTURAL DESIGNS, PLANS, SPECIFICATIONS, ESTIMATES, STUDIES, REPORTS, MODELS, SOFTWARE, OR OTHER DOCUMENTS AND DATA PREPARED BY DAMMON ENGINEERING, INC. (DEI) IN CONNECTION WITH THIS WORK, OR PROJECT, OTHER THAN THE SPECIFIC PROJECT FOR WHICH THEY WERE PREPARED AND PUBLISHED, ARE THE PROPERTY OF DEI. ANY REPRODUCTION OR USE OF THESE DOCUMENTS OR DATA FOR ANY OTHER PURPOSE OR PROJECT WITHOUT THE PRIOR WRITTEN CONSENT OF DEI IS PROHIBITED.

SHEET TITLE:
FLOOR PLAN

DRAWING NUMBER:
A101

SHEET No: 4 of 1