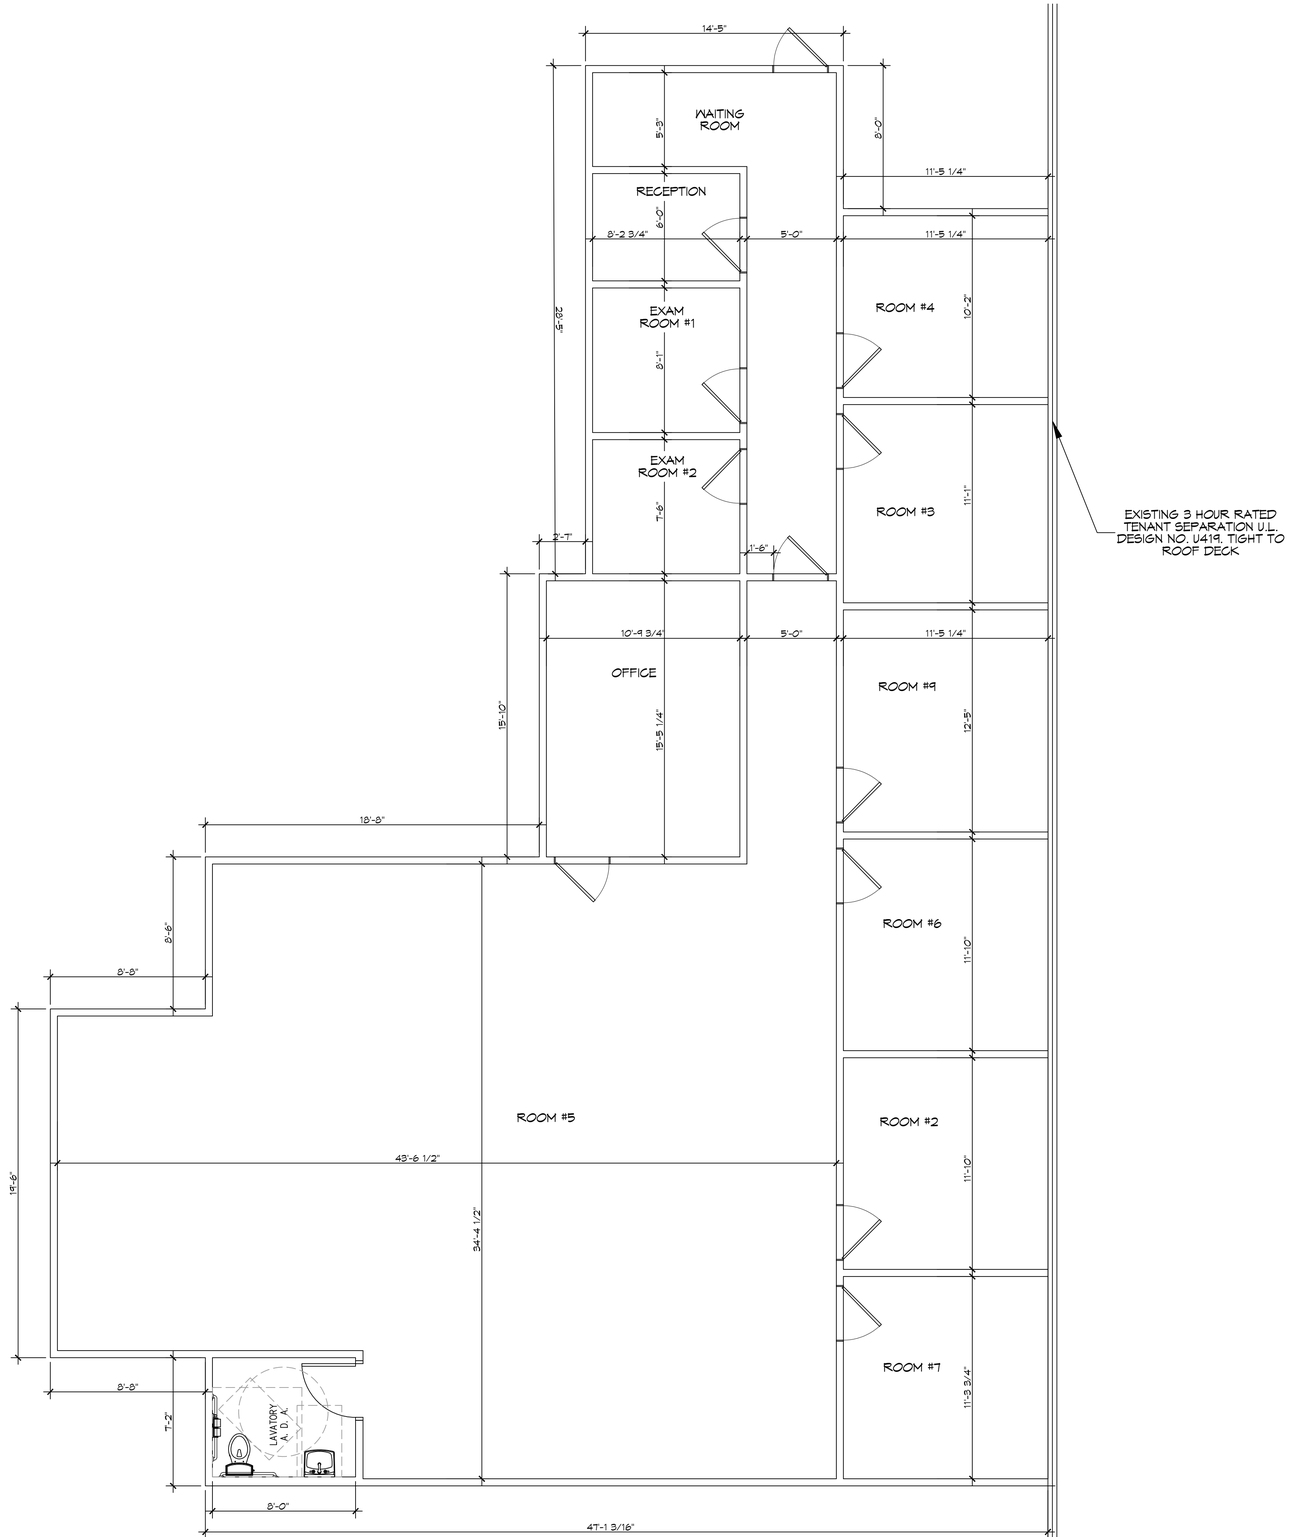

1 FLOOR PLAN
SCALE: 1/4"=1'-0"

DAMMON ENGINEERING, INC.
LOUISIANA & MISSISSIPPI

Chief Engineer: Brian Mistich, PE
554 Old Spanish Trail
Slidell, LA 70458

www.dammonengineering.com
info@dammonengineering.com
PH: 985.649.5832

REVISIONS

#	DESCRIPTION	DATE

SEAL:

OFFICE ADDITION
CROSS GATES FAMILY FITNESS
1311 GAUSE BLVD
SLIDELL, LA. 70458

JOB No: 2327-1
DATE: 02-25-2025
DRAWN BY: TJ
CHECKED BY: CKD

SHEET TITLE:
FLOOR PLAN

DRAWING NUMBER:
A101

SHEET No: 4 of 1