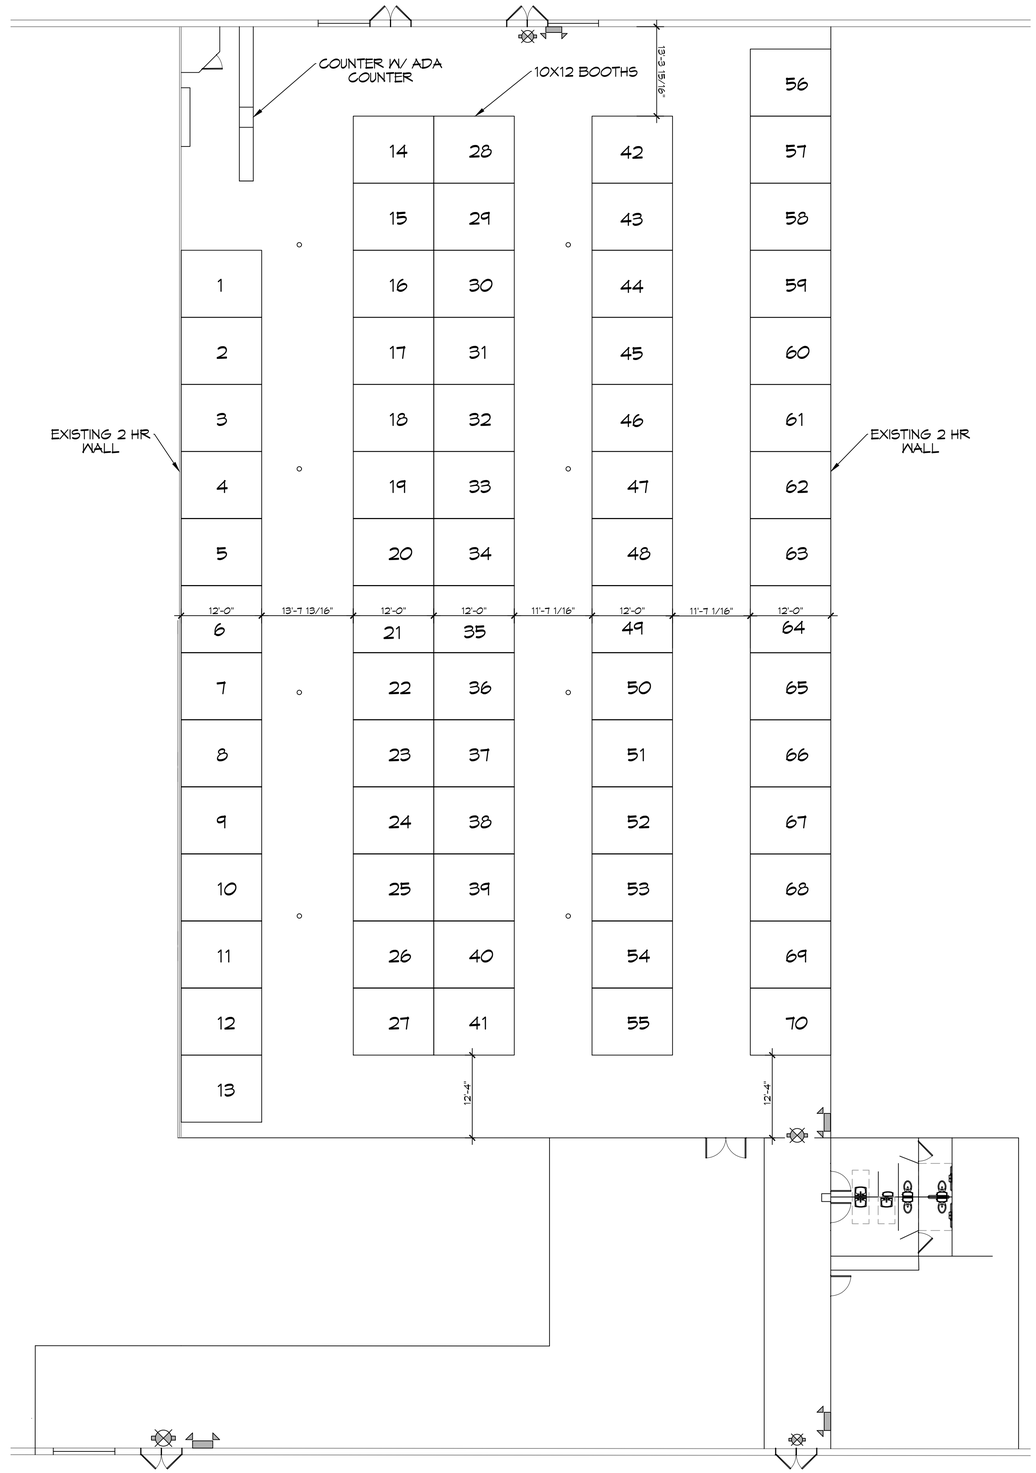

1 FLOOR PLAN
SCALE: 3/32"=1'-0"

DAMMON ENGINEERING, INC.
LOUISIANA & MISSISSIPPI

www.dammonengineering.com
info@dammonengineering.com
PH: 985.649.5832

Chief Engineer: Brian Mistich, PE
554 Old Spanish Trail
Slidell, LA 70458

REVISIONS

#	DESCRIPTION	DATE

SEAL:

RENTAL SPACES
LOUISIANA
LAGNIAPPE
BAZAAR
1311 GAUSE BLVD
SLIDELL, LA 70458

JOB No:	2511	DATE:	06-10-2025
DRAWN BY:	CKD	CHECKED BY:	CKD

THIS DOCUMENT IS THE PROPERTY OF DAMMON ENGINEERING, INC. AND MAY NOT BE REPRODUCED OR DISTRIBUTED WITHOUT THE WRITTEN PERMISSION OF DAMMON ENGINEERING, INC. THE INFORMATION CONTAINED HEREIN IS PROPRIETARY AND MAY NOT BE DISCLOSED TO OTHERS, OR USED FOR CONSTRUCTION OR ANY OTHER PURPOSE OTHER THAN THAT SPECIFICALLY AUTHORIZED BY DAMMON ENGINEERING, INC. ©2025 DAMMON ENGINEERING, INC. ALL RIGHTS RESERVED.

SHEET TITLE:
FLOOR PLAN

DRAWING NUMBER:
A101

SHEET No: 1 of 1