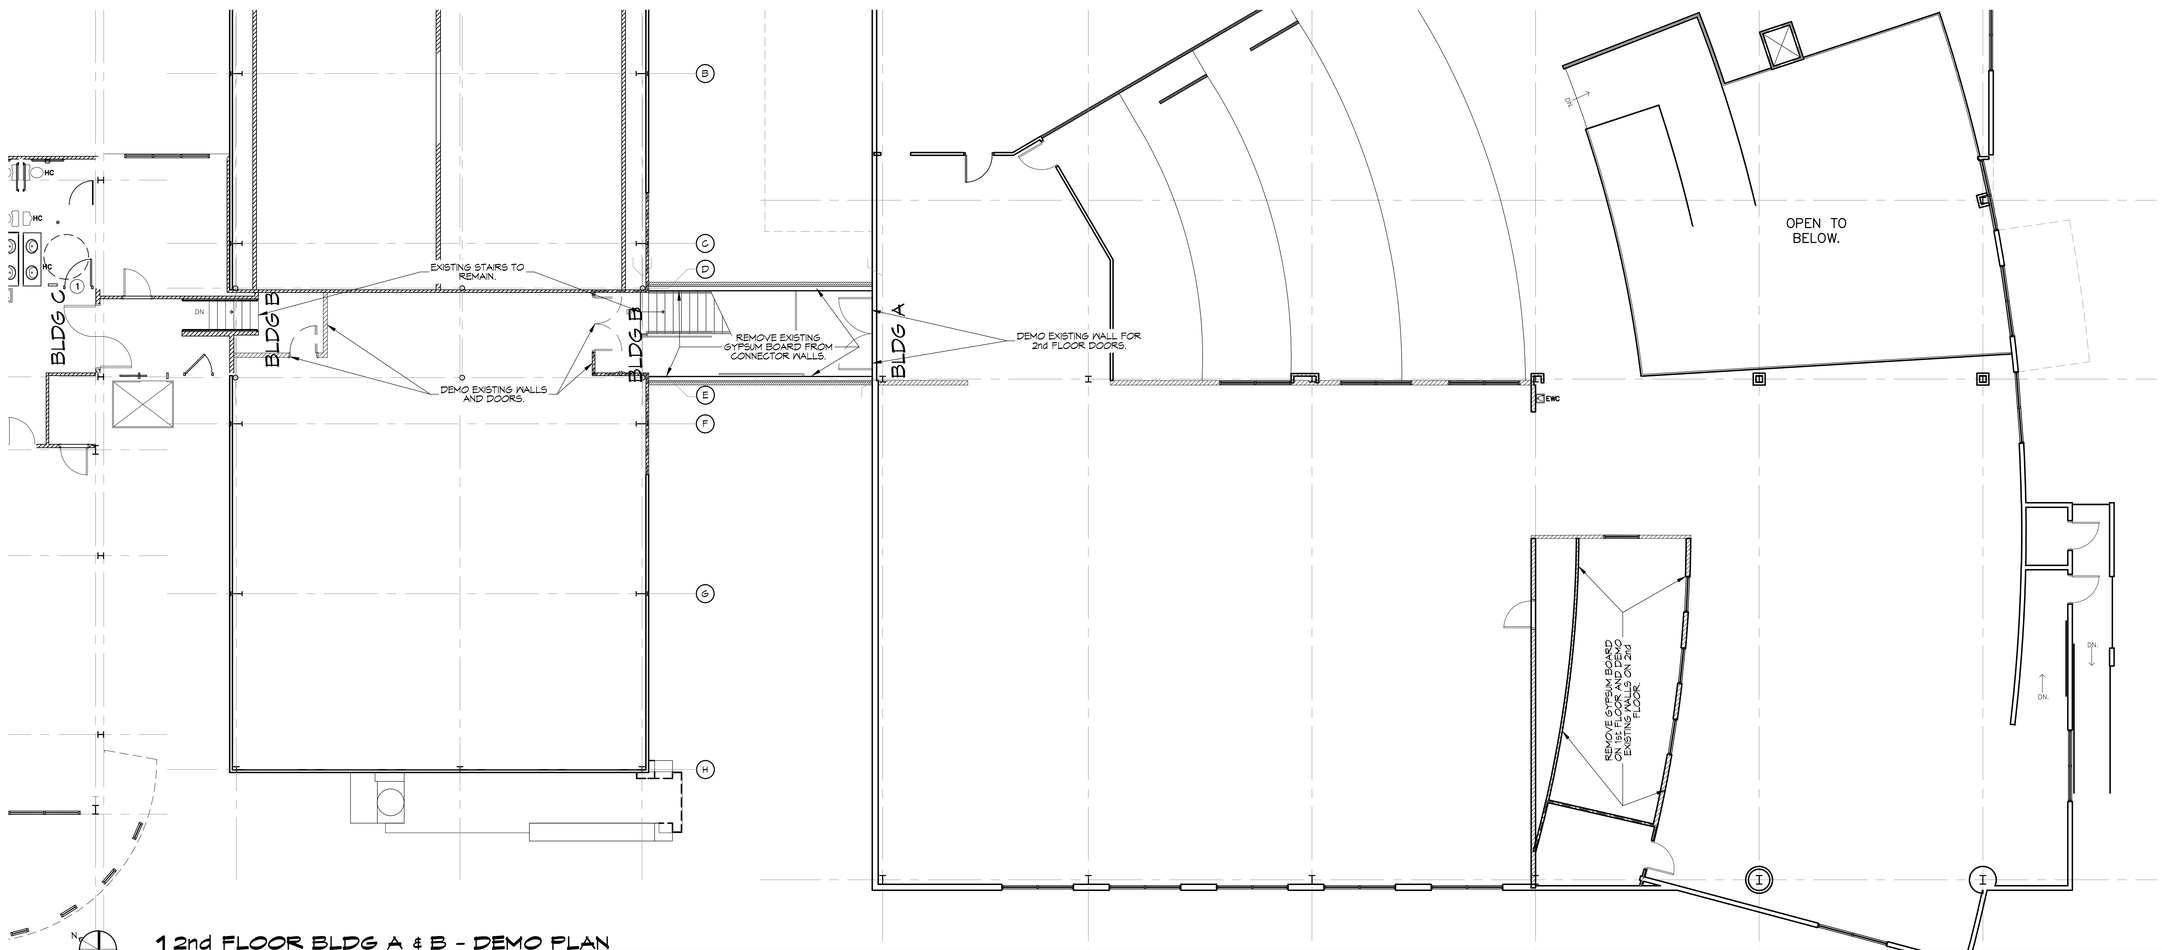

1 2nd FLOOR BLDG A & B - DEMO PLAN
SCALE: 1/8"=1'-0"

DAMMON ENGINEERING, INC.
LOUISIANA & MISSISSIPPI

Chief Engineer: Brian Mistich, PE
554 Old Spanish Trail
Slidell, LA 70458

www.dammonengineering.com
info@dammonengineering.com
PH: 985.649.3832

REVISIONS

#	DESCRIPTION	DATE

SEAL:

STAIR ADDITION
CROSSGATES ATHLETIC CLUB
200 NORTH MILITARY ROAD
SLIDELL, LA

JOB No:	2327
DATE:	10-27-11
DRAWN BY:	JTL
CHECKED BY:	GKD

The plans indicated or attached are property of Dammon Engineering and are to be used only for the site and project named herein. These plans are not to be used on other sites nor for other projects without the express written permission of Dammon Engineering. Reproduction of these plans or any portion thereof without written permission is prohibited. Dammon Engineering, Brian Mistich, Jason Dammon, Gary Dammon, Jeff Dammon, Jeff Mistich, Jason Mistich, Gary Dammon Jr. and the Dammon Engineering logo are trademarks of Dammon Engineering.

SHEET TITLE:
2nd FLOOR BLDG A & B - DEMO PLAN

DRAWING NUMBER:
D101

SHEET No: 3 of 7