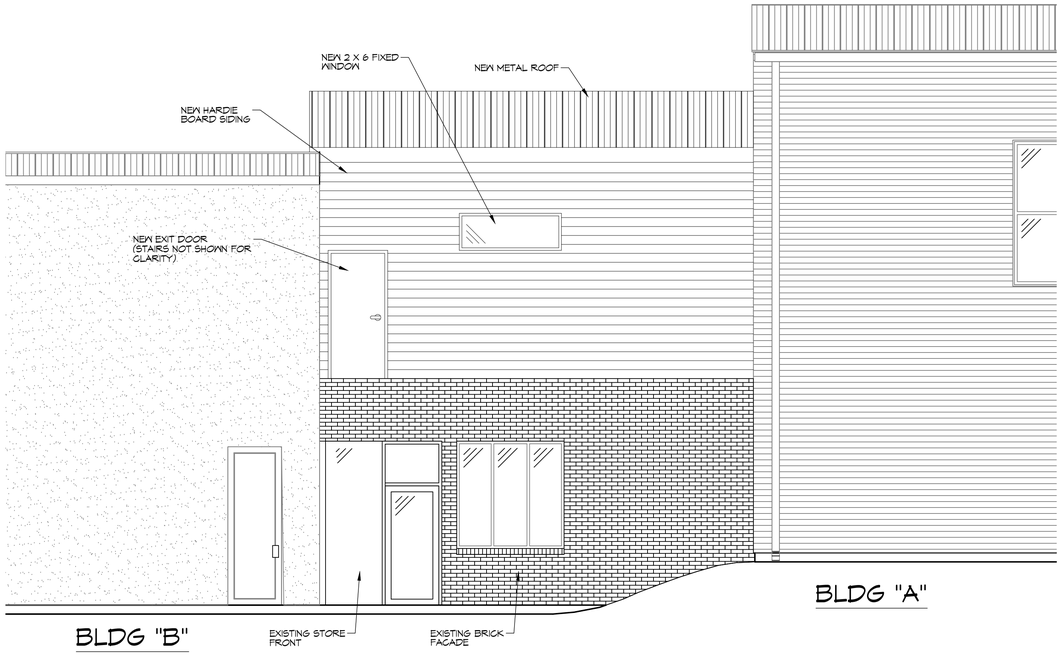

10 PARTIAL ELEVATION

SCALE: 1/4"=1'-0"

DAMMON ENGINEERING, INC.
LOUISIANA & MISSISSIPPI
www.dammonengineering.com
info@dammonengineering.com
PH: 985.649.5832
Chief Engineer: Brian Mistich, PE
554 Old Spanish Trail
Slidell, LA 70458

REVISIONS

#	DESCRIPTION	DATE

SEAL:

STAIR ADDITION
CROSSGATES ATHLETIC CLUB
200 NORTH MILITARY ROAD
SLIDELL, LA

JOB No:	23221
DATE:	08-08-24
DRAWN BY:	CAD
CHECKED BY:	JMS

THIS DRAWING AND ANY IDEAS, DESIGNS AND ARRANGEMENTS REPRESENTED THEREIN IS THE PROPERTY OF DAMMON ENGINEERING, INC. AND MAY NOT BE USED WITHOUT PRIOR WRITTEN AUTHORIZATION. REPRODUCTIONS OF THIS DRAWING, IN WHOLE OR IN PART, OTHER THAN THOSE SPECIFICALLY AUTHORIZED BY CONTRACT OR BY WRITTEN AUTHORIZATION, ARE PROHIBITED.

SHEET TITLE:
PARTIAL ELEVATION

DRAWING NUMBER:
A103

SHEET No: 6 of 8