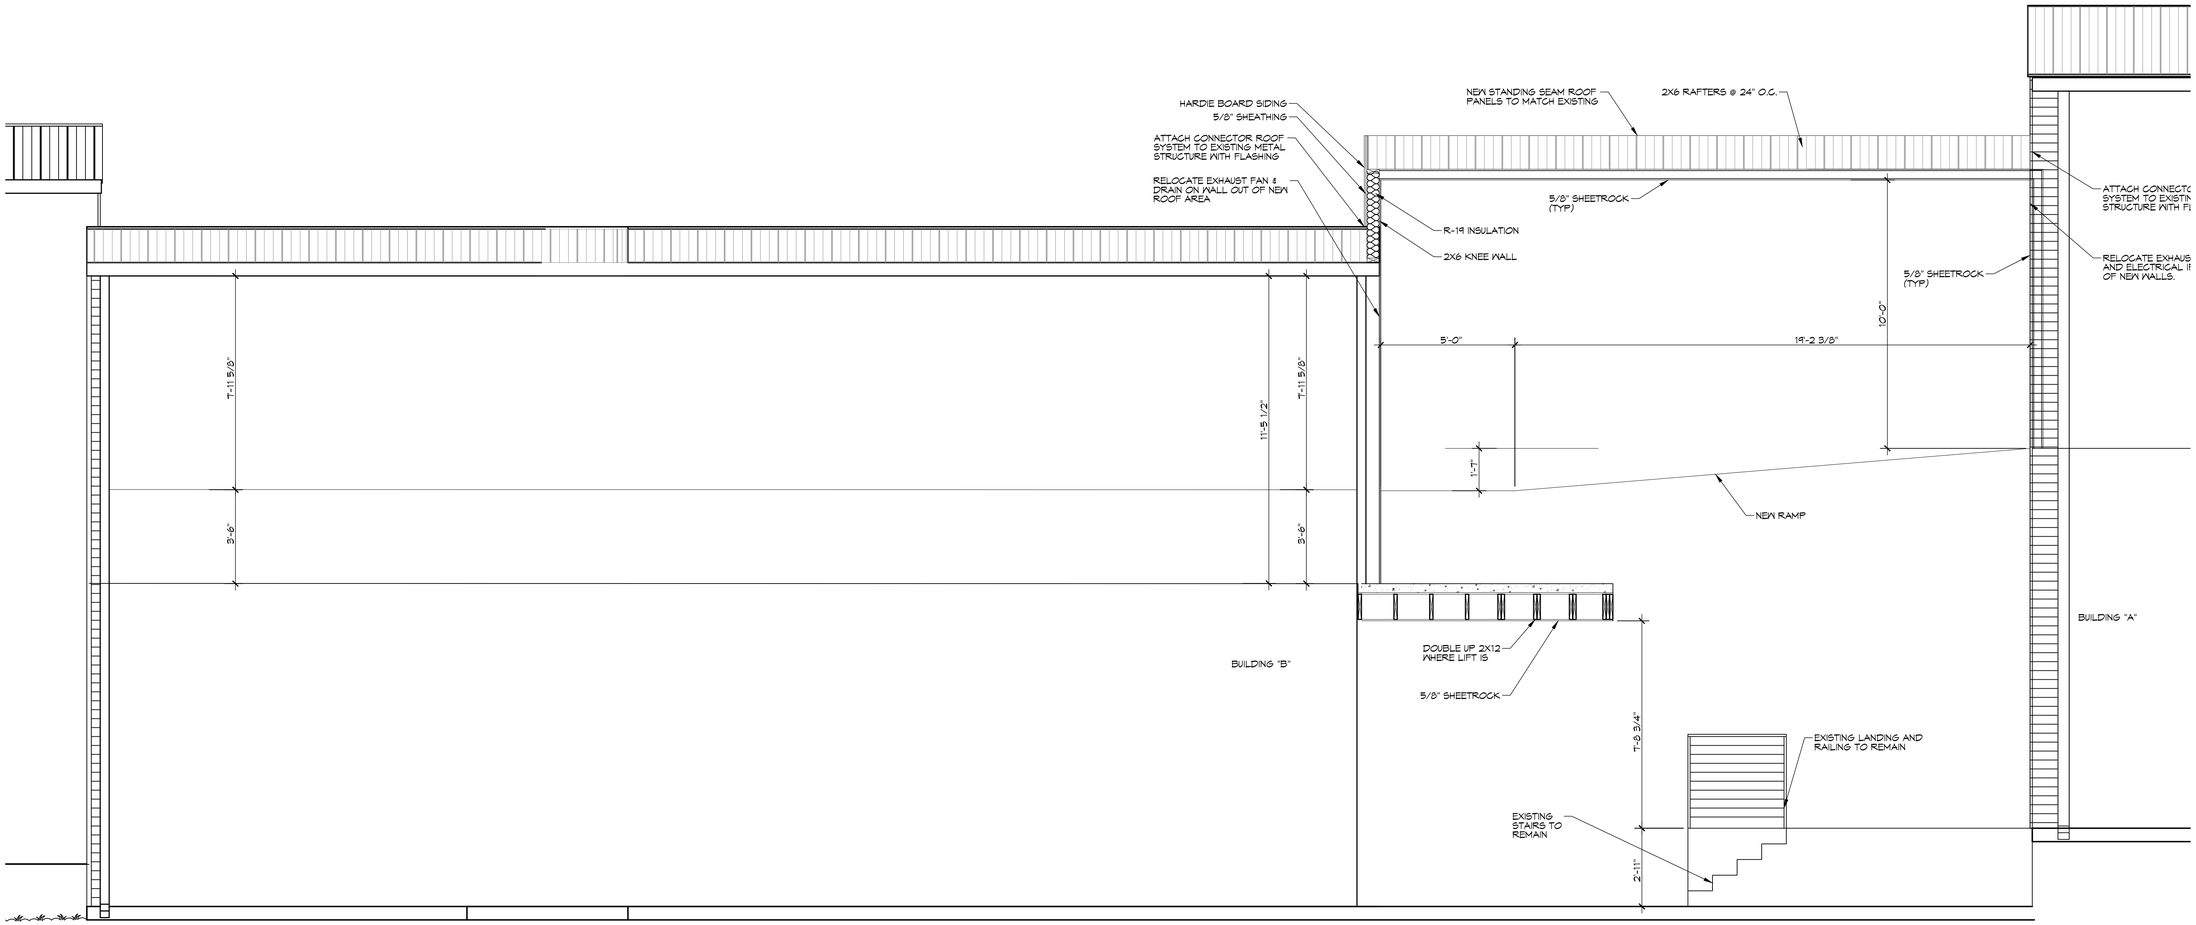

B SECTION OF CONNECTOR BLDG A - B

SCALE: 3/8"=1'-0"

DAMMON ENGINEERING, INC.
LOUISIANA & MISSISSIPPI

www.dammonengineering.com
info@dammonengineering.com
PH: 985.649.5832

Chief Engineer: Brian Mistich, PE
554 Old Spanish Trail
Slidell, LA 70458

#	DESCRIPTION	DATE

REVISIONS

SEAL:

STAIR ADDITION
CROSSGATES ATHLETIC CLUB
200 NORTH MILITARY ROAD
SLIDELL, LA

JOB No:	2327	DATE:	08-08-24
DRAWN BY:	JTL	CHECKED BY:	CAD

THIS WORK DRAWING AND SPECIFICATIONS, DESIGNS AND ARRANGEMENTS REPRESENTED THEREIN ARE THE PROPERTY OF DAMMON ENGINEERING, INC. AND MUST BE RETURNED ON REQUEST. THEY ARE NOT TO BE REPRODUCED, CHANGED OR COPIED IN ANY FORM OR MANNER WHATSOEVER, NOR ARE THEY TO BE ASSIGNED TO ANY THIRD PERSON OR PERSONS, OR ORGANIZATION FOR ANY WORK OR PURPOSE OTHER THAN THE SPECIFIC PROJECT FOR WHICH THEY HAVE BEEN PREPARED AND DEVELOPED UNLESS SPECIFICALLY PERMITTED BY AGREEMENT WITH DAMMON ENGINEERING, INC. ©2014 DAMMON ENGINEERING, INC. ALL RIGHTS RESERVED.

SHEET TITLE:
BLDG A - B CONNECTOR SECTIONS AND ROOF PLAN

DRAWING NUMBER:
A102

SHEET No: 5 of 8