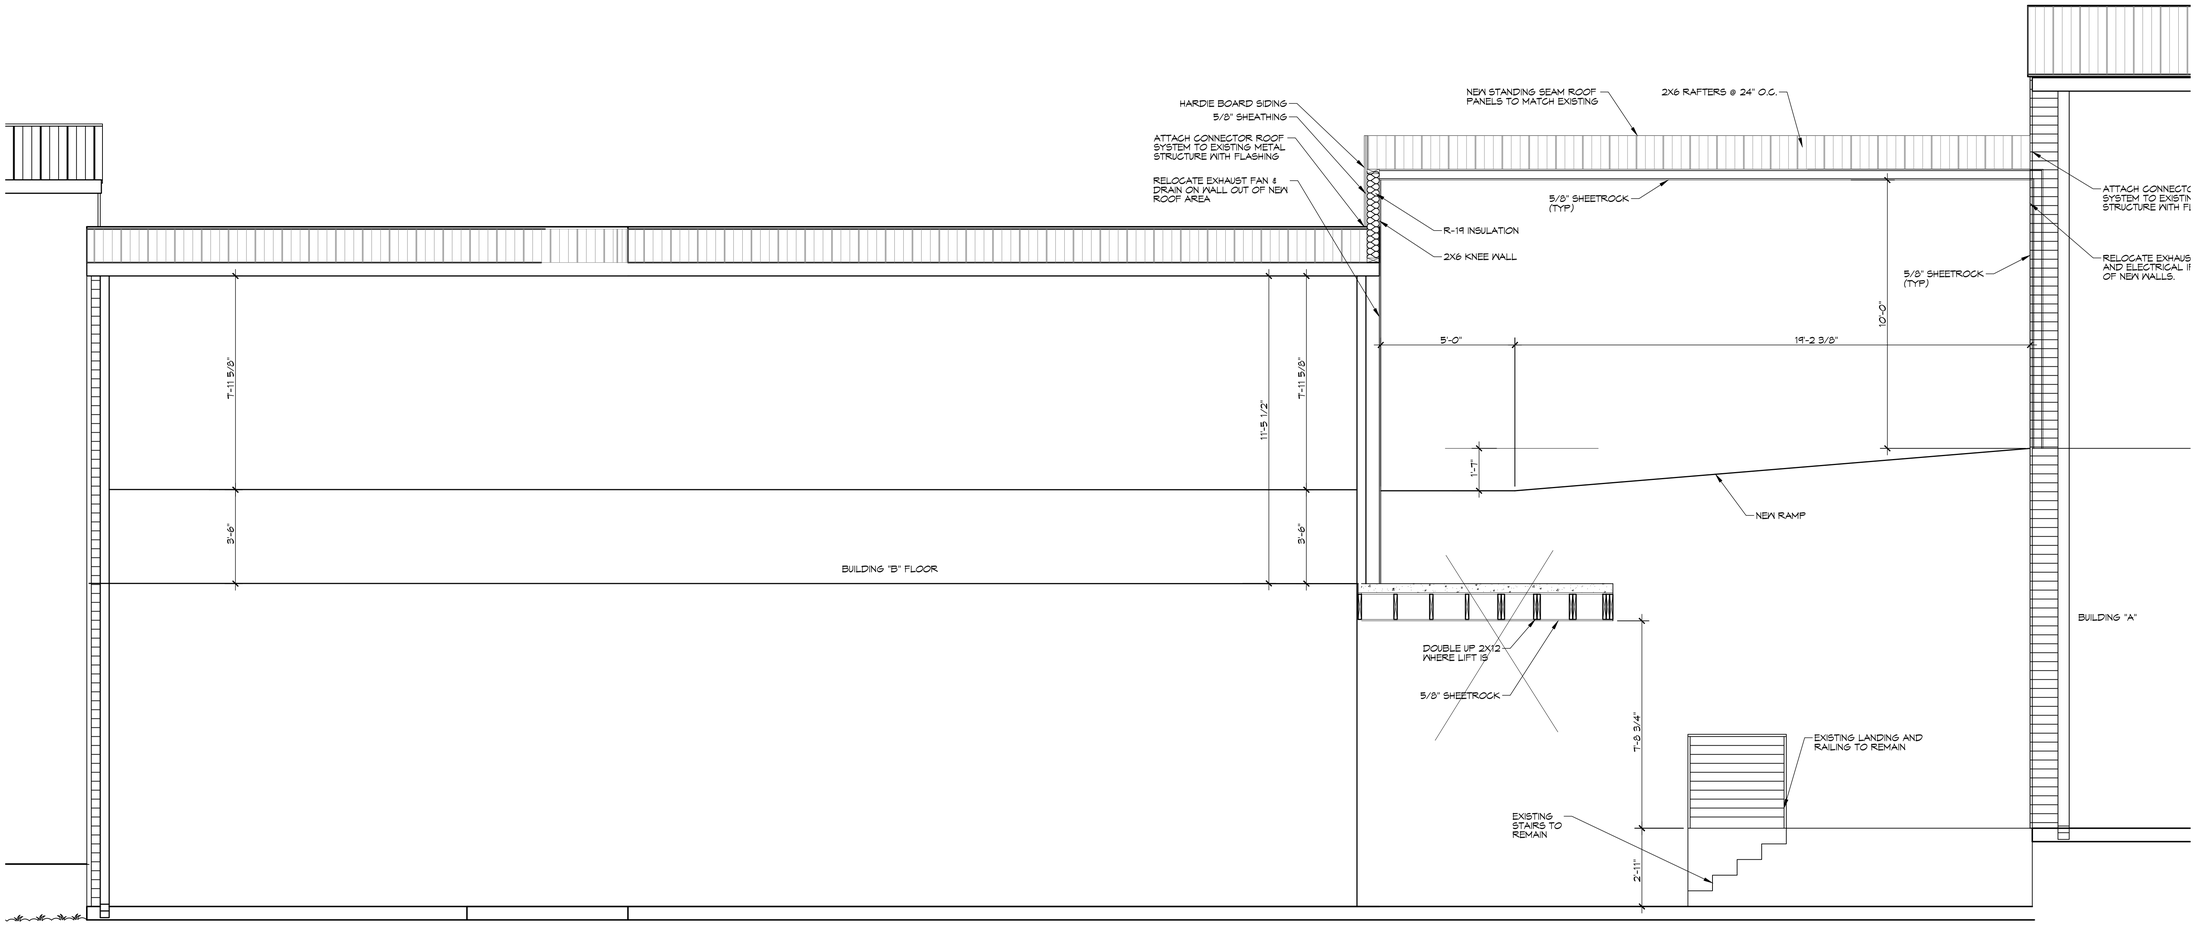

B SECTION OF CONNECTOR BLDG A - B

SCALE: 3/8"=1'-0"

DAMMON ENGINEERING, INC.
LOUISIANA & MISSISSIPPI

www.dammonengineering.com
info@dammonengineering.com
PH: 985.649.5832

Chief Engineer: Brian Mistich, PE
554 Old Spanish Trail
Slidell, LA 70458

REVISIONS

#	DESCRIPTION	DATE

SEAL:

STAIR ADDITION
CROSSGATES ATHLETIC CLUB
200 NORTH MILITARY ROAD
SLIDELL, LA

JOB No:	2327	DATE:	08-08-24
DRAWN BY:	JTL	CHECKED BY:	CAD

THIS WORK DRAWING AND SPECIFICATIONS, DESIGNS AND ARRANGEMENTS REPRESENTED THEREIN ARE THE PROPERTY OF DAMMON ENGINEERING, INC. AND MAY NOT BE REPRODUCED OR ASSIGNED TO ANY THIRD PERSON OR ORGANIZATION WITHOUT THEIR WRITTEN CONSENT. ANY REPRODUCTION OR USE WITHOUT PERMISSION OR AS A GIFT OR PRIZE OTHER THAN THE SPECIFIC PROJECT FOR WHICH THEY WERE PREPARED AND PUBLISHED IS PROHIBITED. ©2024 DAMMON ENGINEERING, INC.

SHEET TITLE:
BLDG A - B CONNECTOR SECTIONS AND ROOF PLAN

DRAWING NUMBER:
A102

SHEET No: 5 of 8