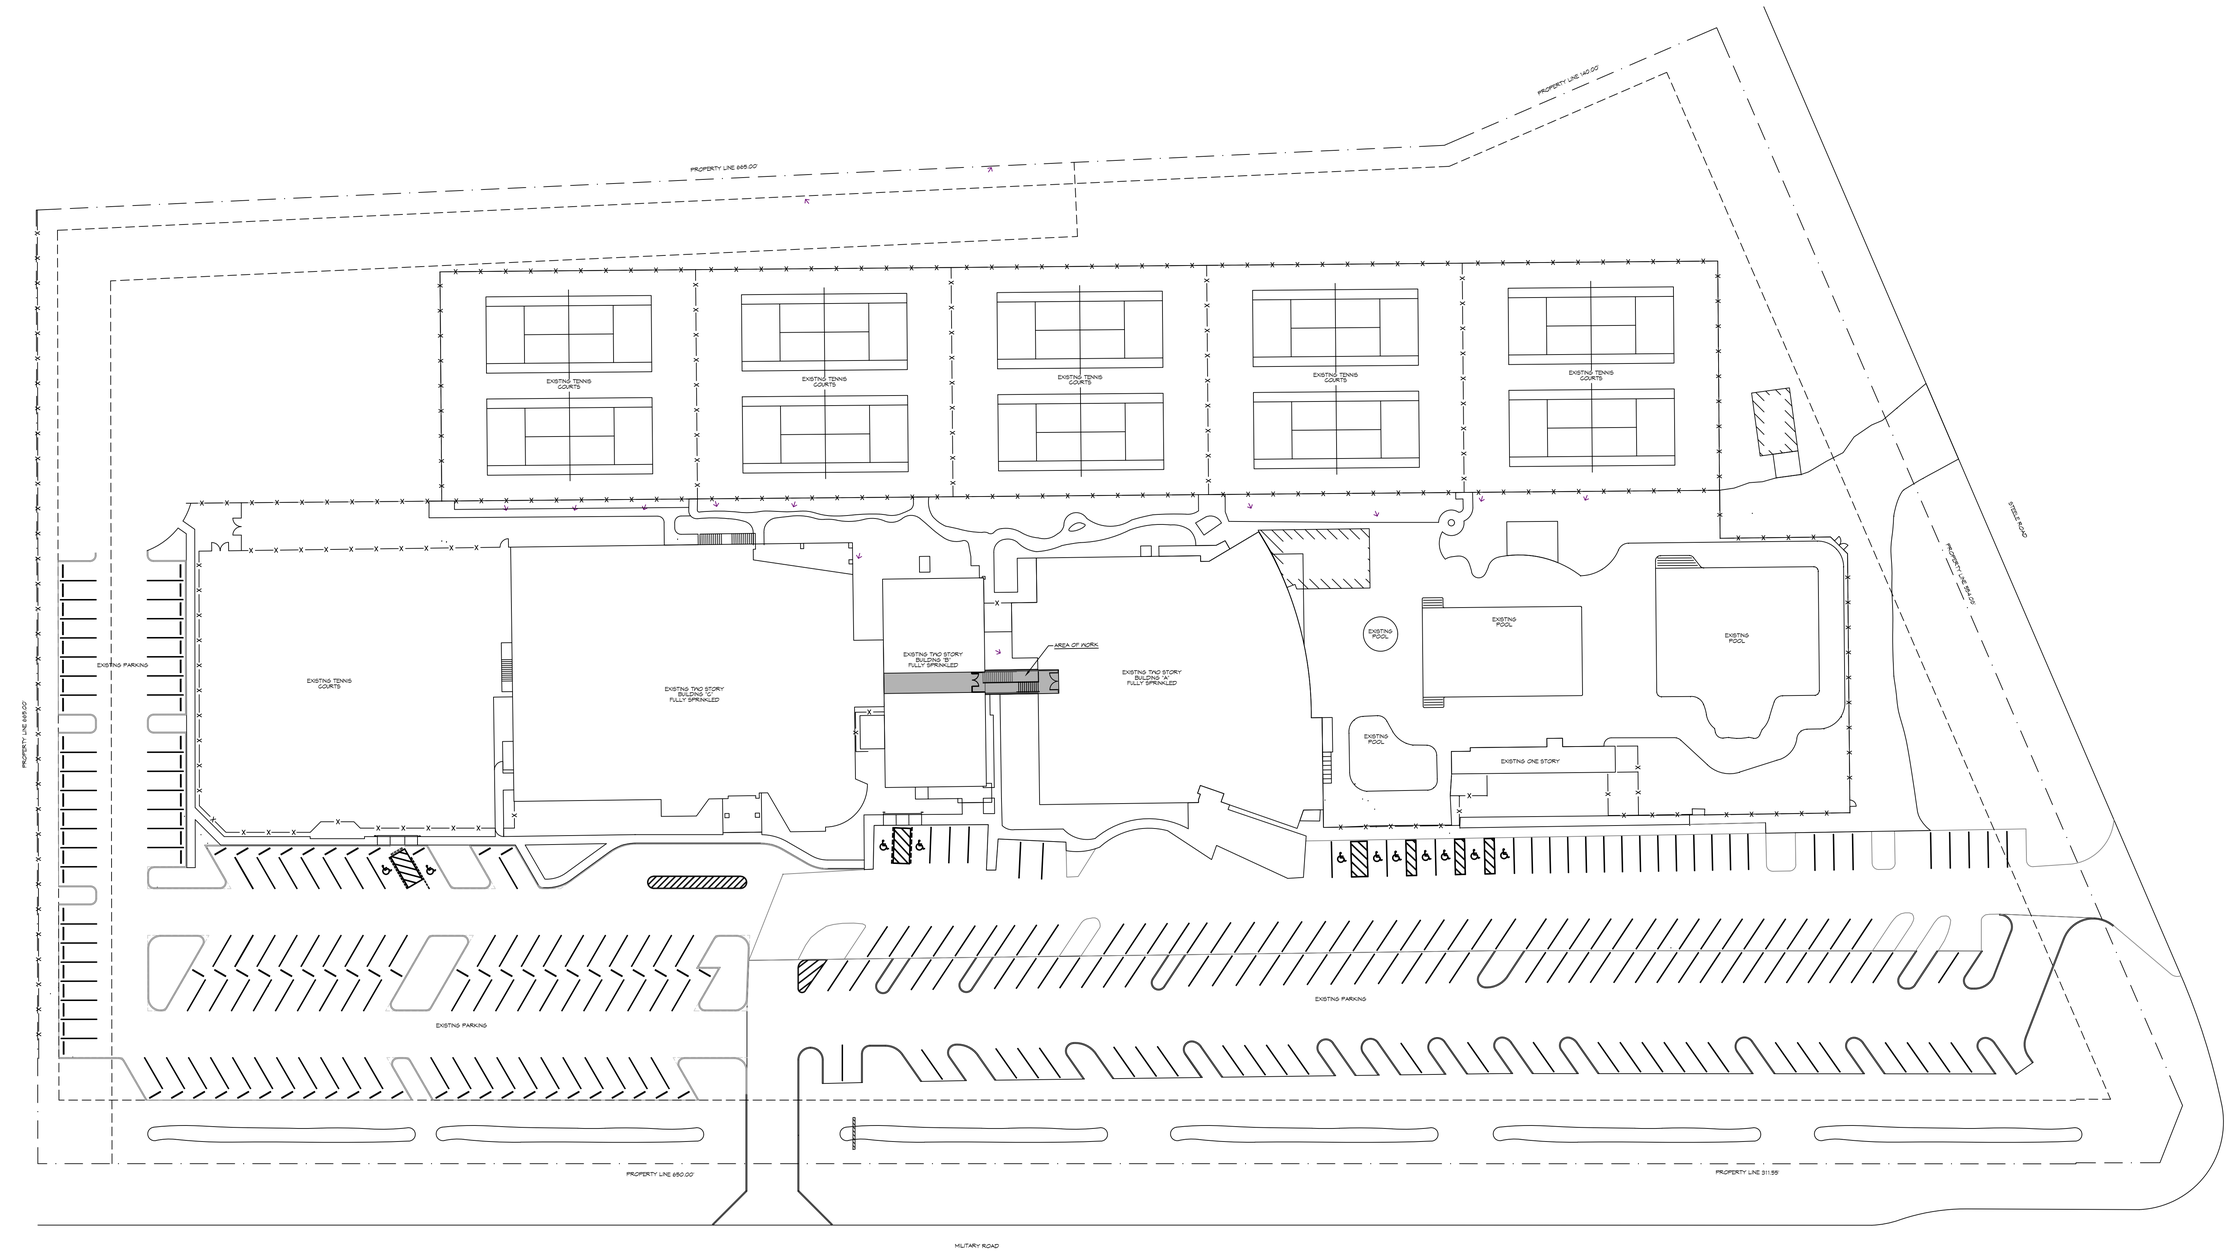

N

1 OVERALL SITE PLAN

SCALE: 1"=20'-0"

DAMMON ENGINEERING, INC.

LOUISIANA & MISSISSIPPI

Chief Engineer: Brian Mistich, PE
SSC of Louisiana, LLC
Slidell, LA 70458

www.dammonengineering.com
info@dammonengineering.com
PH: 985.649.5832

#	DESCRIPTION	REVISIONS	DATE

SEAL:

STATE OF LOUISIANA
BRIAN A. MISTICH
License No. 30187
PROFESSIONAL ENGINEER

STAIR ADDITION

CROSSGATES ATHLETIC CLUB

200 NORTH MILITARY ROAD
SLIDELL, LA.

JOB No:	2321
DATE:	09-04-2024
DRAWN BY:	JT
CHECKED BY:	CKD

This work contains proprietary information and is the property of Dammon Engineering, Inc. and shall not be reproduced in whole or in part without the express written consent of Dammon Engineering, Inc. Any use of this work for purposes other than those for which it has been prepared and is envisaged without written consent is prohibited.

SHEET TITLE:
OVERALL SITE PLAN

DRAWING NUMBER:

C101

SHEET No: 2 of 8

FILE NAME: J:\C_Commercial\2321 - Cross Gates Athletic\Bldg A & B Connection Drawings\Current Drawings\C101 - Site Plan.dwg PLOT DATE & TIME: Tuesday, October 29, 2024 9:43:08 AM