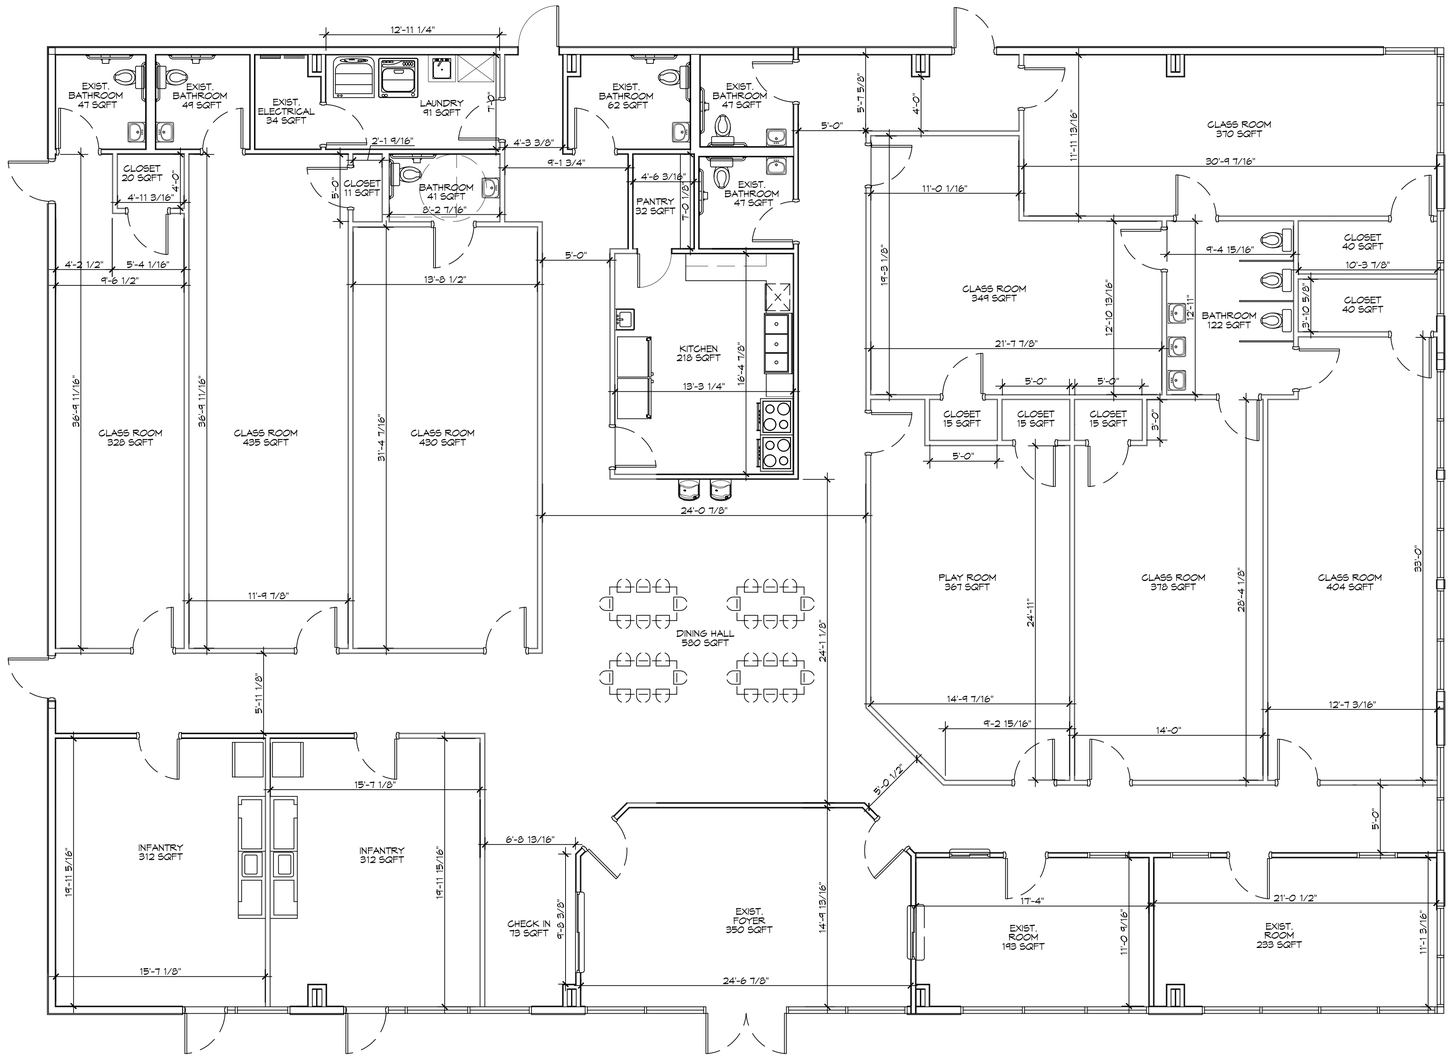

1 PROPOSED FLOOR PLAN
SCALE: 3/16"= 1'-0"

OVERALL PLAN

DAMMON ENGINEERING, INC.
LOUISIANA & MISSISSIPPI

www.dammonengineering.com
info@dammonengineering.com
PH: 985.649.3832

Chief Engineer: Brian Mistich, PE
554 Old Spanish Trail
Slidell, LA 70458

#	DESCRIPTION	DATE

REVISIONS

SEAL:

NEW DAYCARE
THREE PEAS IN A POD EARLY LEARNING CENTER

2365 GAUSE BLVD.
SLIDELL, LA 70458

JOB No:	2025	DATE:	08-01-2025
DRAWN BY:	CAD	CHECKED BY:	JMS

THE ABOVE DRAWING AND ANY OTHER DRAWINGS, PLANS AND SPECIFICATIONS PREPARED FOR THIS PROJECT BY DAMMON ENGINEERING, INC. ARE THE PROPERTY OF DAMMON ENGINEERING, INC. AND SHALL NOT BE REPRODUCED IN WHOLE OR IN PART WITHOUT PERMISSION OF DAMMON ENGINEERING, INC. ANY REPRODUCTION OF THESE DRAWINGS, PLANS AND SPECIFICATIONS WITHOUT PERMISSION OF DAMMON ENGINEERING, INC. WILL BE PROSECUTED TO THE FULLEST EXTENT OF THE LAW.

SHEET TITLE:
PROPOSED FLOOR PLAN

DRAWING NUMBER:
A101

SHEET No: 1 of 1